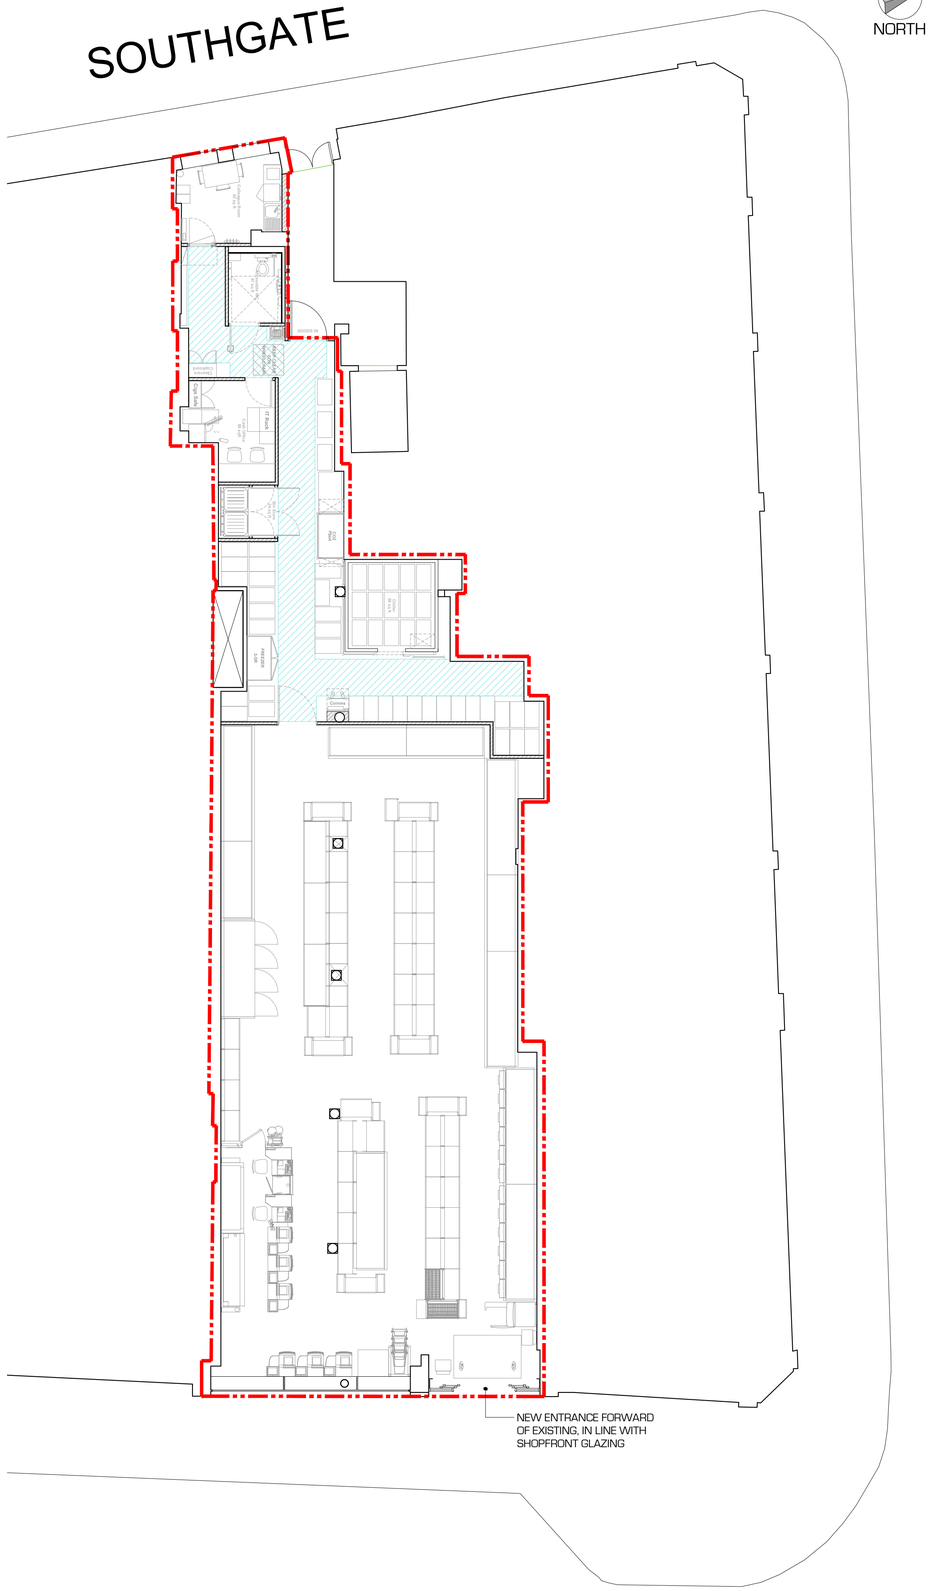

Proposed Plan 1:100 @ A1



Proposed Elevation to Southgate 1:100 @ A1



Proposed Elevation to Deansgate 1:100 @ A1

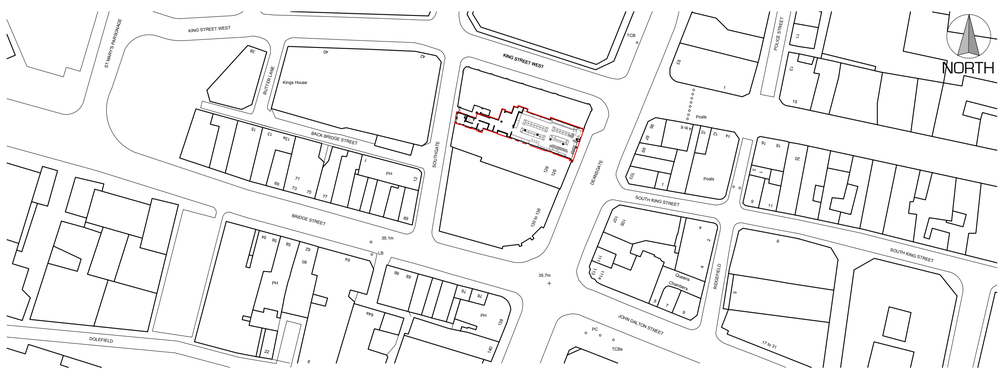

Location Plan 1:1000 @ A1

	Revision	Date	By	Chk.
A	Additional Boundary and Site Info	02.10.13	RD	
B	Changes to Plan following latest updates from Norden	18.12.13	RD	

DEMISE

NEW WALL

Do Not Scale Dimensions from Drawings.
All dimensions to be verified on site, and any discrepancy to be notified to the Architect.

AMCA ARCHITECTS
Castlecroft Business Centre Tom Johnston Road
Dundee DD4 8XD
T: 01382 774111 F: 01382 739382
mail@amcaarchitect.co.uk

TESCO express

Drawn by	Checked by	Date	Scale
RD	AJM	30.09.13	VARIOUS @ A1

Job
Tesco Express
118 Deansgate
Manchester

Drawing
Proposed Plan and Principal Elevation

Tesco Proj No.	AMCA Job No.	Drawing No.	Rev.
0000	2820	PL_002	B

CAD Ref: 2820 / PL / 2820 118 Deansgate Manchester PL-002.dwg