
This drawing & design is the copyright of Mimar architecture Ltd and may not be reproduced in any way without prior written consent.

Do not scale from this drawing.

Any discrepancies on this drawing or between drawings are to be reported to this office.


Unless specifically specified these drawings are not to be used for construction.

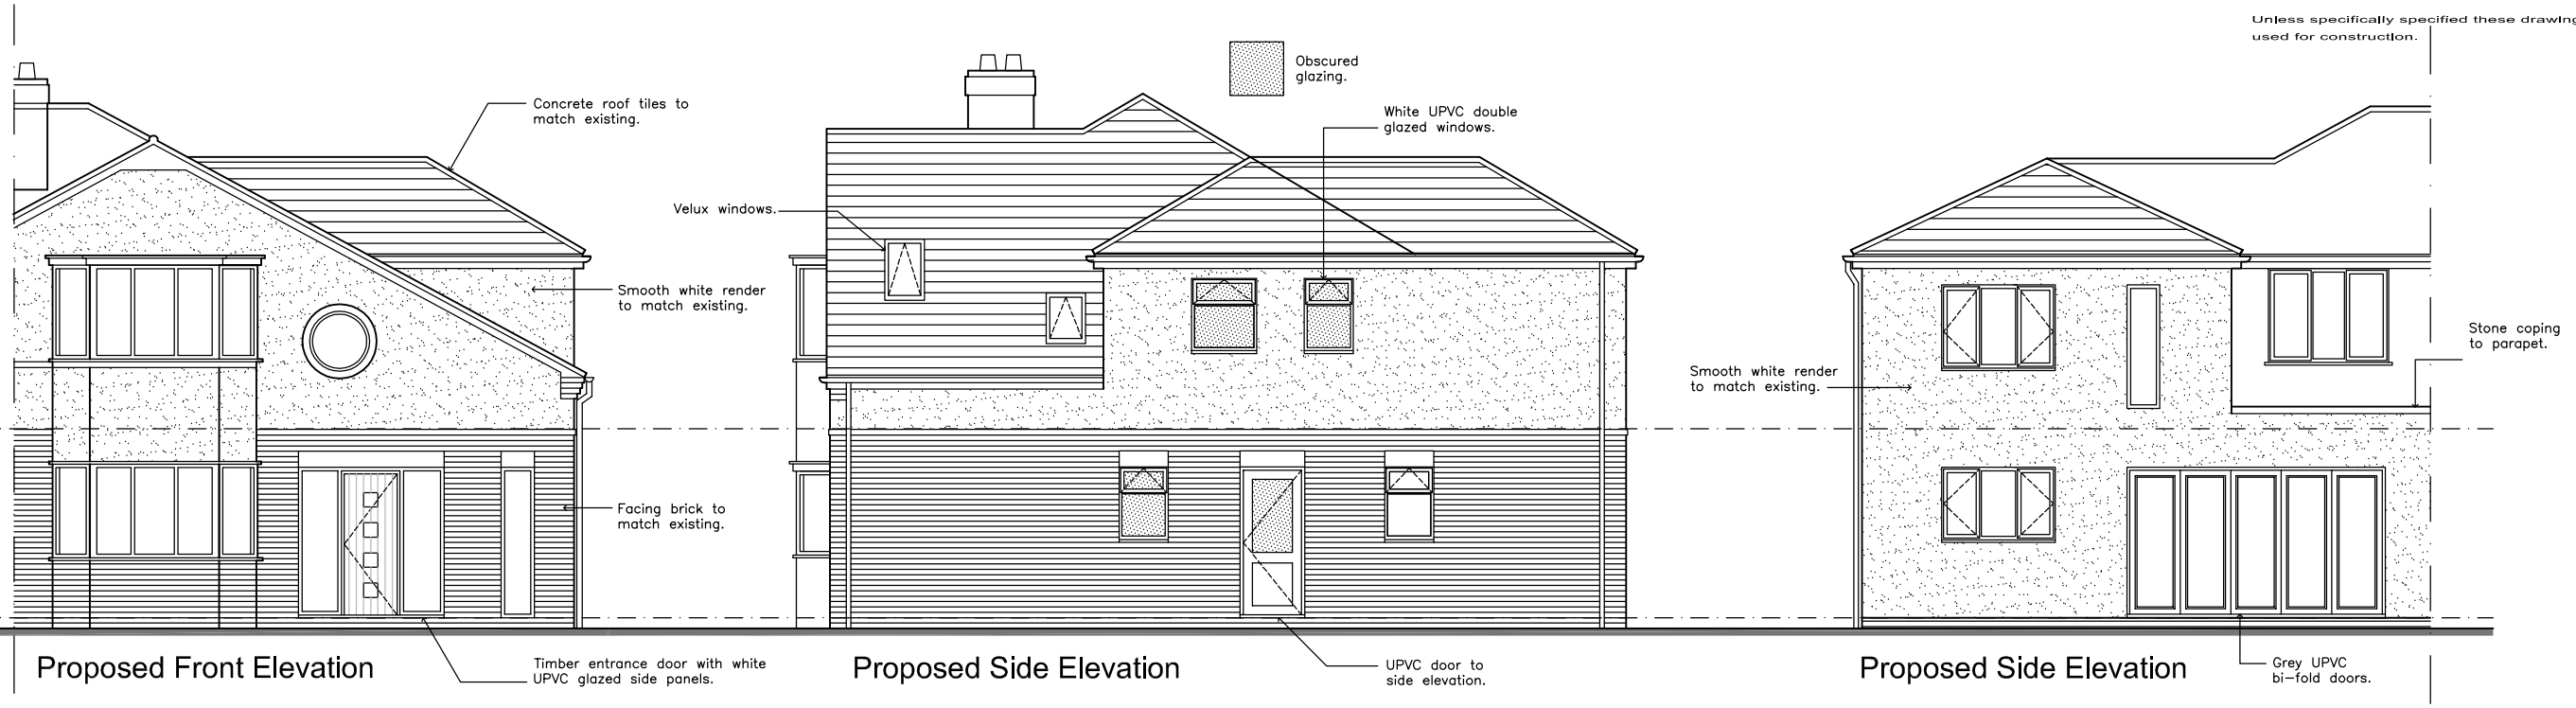


Proposed Front Elevation

Proposed Side Elevation

Proposed Side Elevation

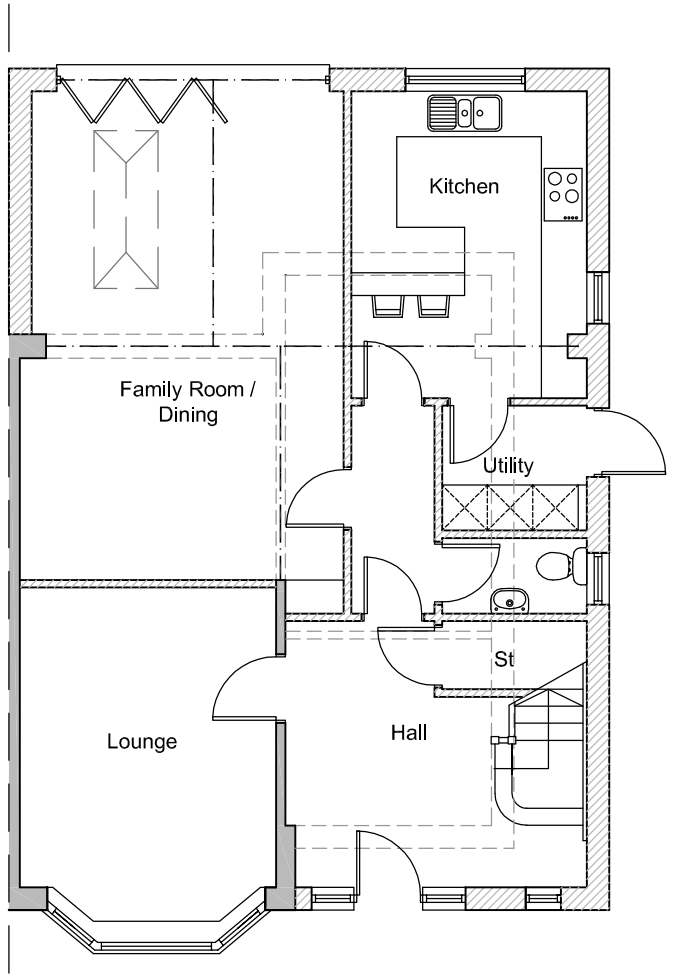

Proposed Ground Floor

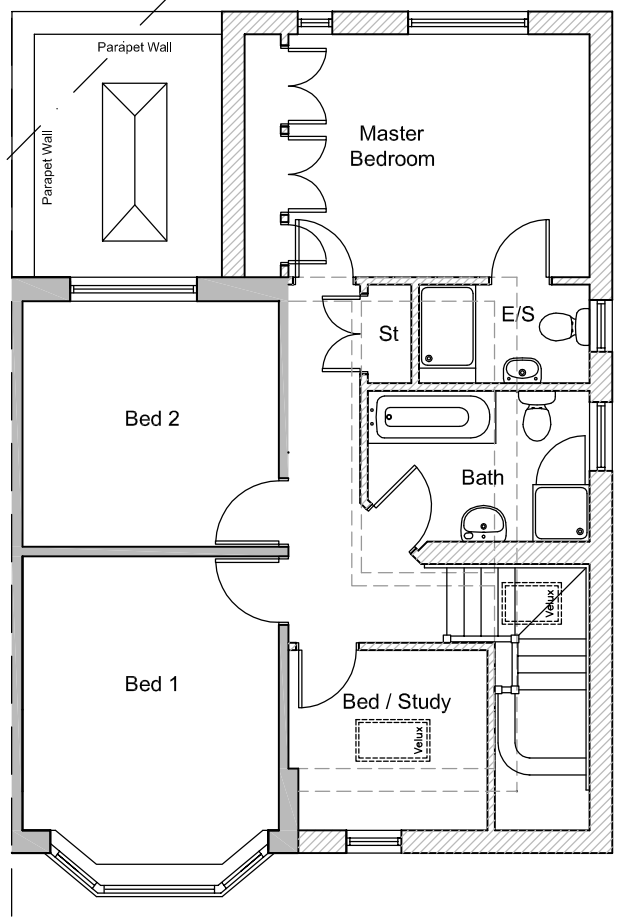

Proposed First Floor

mimar ARCHITECTURE

www.mimararchitecture.com
Bruce Court, 25a Hale Road, Altrincham, Cheshire, WA14 2EY
T: 0333 123 5115 e:info@mimararchitecture.com
Company Reg No. 7241272

Project:
7 Fordbank Avenue
Didsbury

Client:
Mr. S. Sadiq

Drawing Title:
Proposed Plans & Elevations

Project No.	Drawing No.	Scale.	Revision.	Date.
M293	P-02	1:100	-	NOV 13

3 Green Street, Little Germany, Bradford, BD1 5HG
T: 0333 123 5115

Cheshire
Yorkshire