LEEDS BUILDING SOCIETY - MANCHESTER

BUTTERFIELD SIGNS

DATE	16 DEC 2013	SCALE	AS SHOWN @ A3
SALES CONT.	SMD	DRAWN BY	CW
JOB NO.	41084	DWG NO.	LEEDS BS / 049 / 2013 C

SIGN A scale 1:20 SIGN FIXED INTERNALLY BEHIND GLAZING HEIGHT FROM GROUND LEVEL TO UNDERSIDE OF SIGN - 3000mm



SIGN B scale 1:20 SIGN FIXED INTERNALLY BEHIND GLAZING HEIGHT FROM GROUND LEVEL TO UNDERSIDE OF SIGN - 3000mm



SIGN C scale 1:20



HEIGHT FROM GROUND LEVEL TO UNDERSIDE OF SIGN - 3600mm

SIGN D scale 1:20



SIGN E scale 1:20



HEIGHT FROM GROUND LEVEL TO UNDERSIDE OF SIGN - 3175mm

EXISTING SIGNAGE

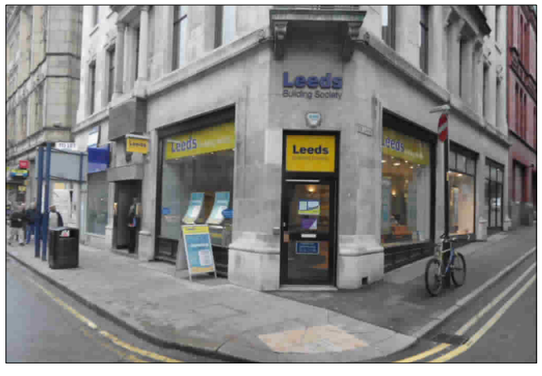

PROPOSED SIGNAGE

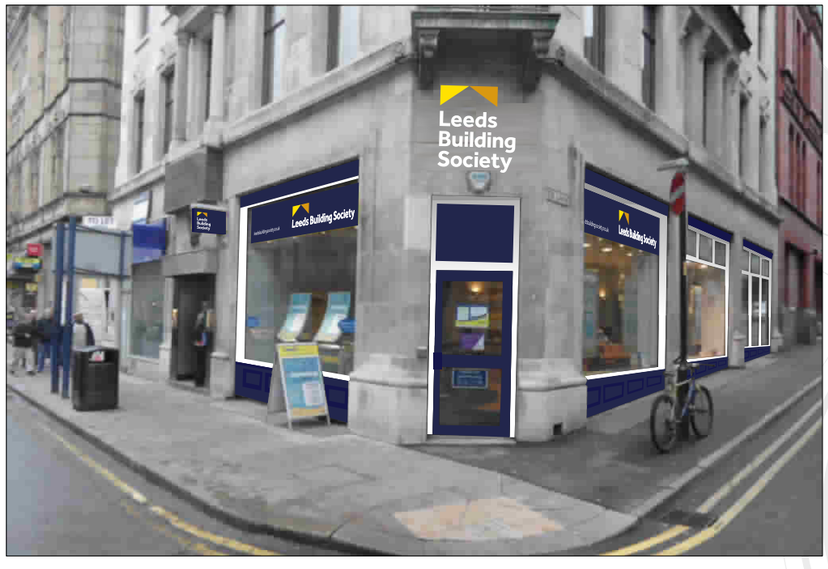

SIGNS A & B

DIMENSIONS

SIGN A - 3705mmmm x 625mm

SIGN B - 3740mmmm x 625mm

DESCRIPTION

2 No Internally affixed internally illuminated fascia signs. Aluminium box units, finished RAL 5011 Steel Blue, with fret cut pushed through 15mm clear acrylic lettering & logos. Lettering to have face applied white vinyl & logos to have face applied vinyl to match RAL 1021 Rape Yellow & RAL 1006 maize Yellow. Email address to be fret cut & backed up in acrylic. Internally illuminated by means of LED lighting sheets.

SIGN C

DIMENSIONS

Cap Height - 192mm APPROX

DESCRIPTION

1 No set of individual, non illuminated letters & logo. Logo to have face applied vinyl to match RAL 1021 Rape Yellow & RAL 1006 maize Yellow.

SIGN D

DIMENSIONS

985mm x 730mm

DESCRIPTION

Reverse applied blue vinyl to glazing.

SIGN E

DIMENSIONS

650mm x 400mm

DESCRIPTION

1 No Double sided projecting sign to existing bracket. Formed aluminium panels, finished RAL 5011 Steel Blue with applied vinyl display. Externally illuminated by means of existing overhead lighting canopies.

REVISION C 10-03-2014 CW
Elevation drawing & sections through added.

REVISION B 30-01-2014 GC
Changed web address as requested

REVISION A 29-01-2014 CW
SIGN LAYOUTS ALTERED TO SUIT NEW GUIDELINES
BUILDING PAINTED IN NEW COLOURS

SIGNS BY BUTTERFIELD BRADFORD

174 SUNBRIDGE ROAD, BRADFORD, WEST YORKSHIRE. BD1 2RZ. Tel : +44 (0) 1274 722244 Fax : +44 (0) 1274 848998 - www.butterfieldsigns.co.uk

This document is the property of Butterfield Signs Ltd who own the copyright therein. The information in this document is given in confidence and without the written consent of Butterfield Signs Ltd, given by contract or otherwise the document must not be copied, reprinted or reproduced in any material form either wholly or in part nor must the contents of the document or any method or technique available therefrom be disclosed to any third party

BSI REGISTERED UKAS QUALITY MANAGEMENT 003

CERTIFICATE No. FM 32534

LEEDS BUILDING SOCIETY - MANCHESTER

BUTTERFIELD SIGNS

DATE	16 DEC 2013	SCALE	AS SHOWN @ A3
SALES CONT.	SMD	DRAWN BY	CW
JOB NO.	41084	DWG NO.	LEEDS BS / 049 / 2013 C



PROPOSED SIGNAGE -
FRONT ELEVATION scale 1:100

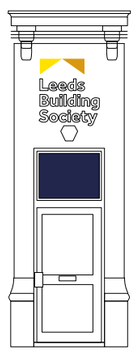

PROPOSED SIGNAGE -
SPLAY ELEVATION
scale 1:100



PROPOSED SIGNAGE -
R/H ELEVATION scale 1:100

SECTION THROUGH SIGNS A & B
scale 1:20

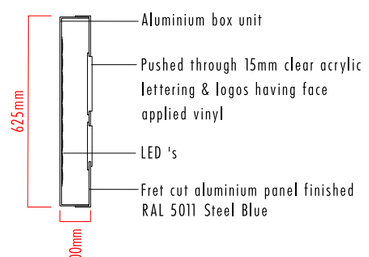

SECTION THROUGH SIGN C scale 1:20

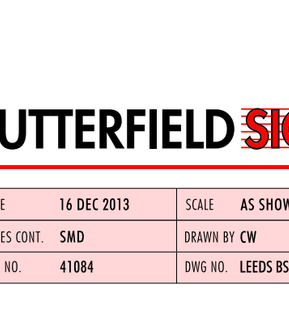



EXISTING SIGNAGE -
FRONT ELEVATION scale 1:100



EXISTING SIGNAGE -
SPLAY ELEVATION
scale 1:100

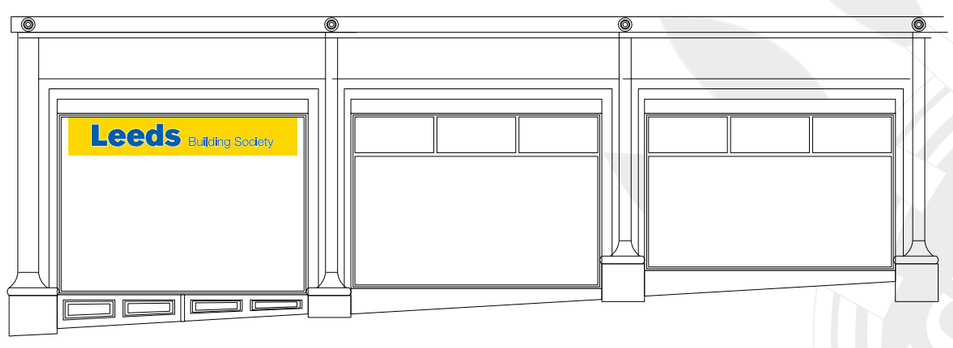

EXISTING SIGNAGE -
R/H ELEVATION scale 1:100

SECTION THROUGH SIGN E scale 1:20

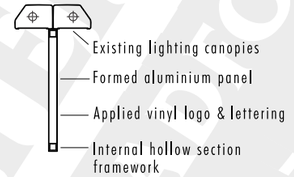

174 SUNBRIDGE ROAD, BRADFORD, WEST YORKSHIRE. BD1 2RZ. Tel : +44 (0) 1274 722244 Fax : +44 (0) 1274 848998 - www.butterfieldsigns.co.uk

This document is the property of Butterfield Signs Ltd who own the copyright therein. The information in this document is given in confidence and without the written consent of Butterfield Signs Ltd, given by contract or otherwise the document must not be copied, reprinted or reproduced in any material form either wholly or in part nor must the contents of the document or any method or technique available therefrom be disclosed to any third party

CERTIFICATE No. FM 32534