This drawing is the property of Technical Signs and must not be reproduced in part or in full without prior consent of Technical Signs.

Plan

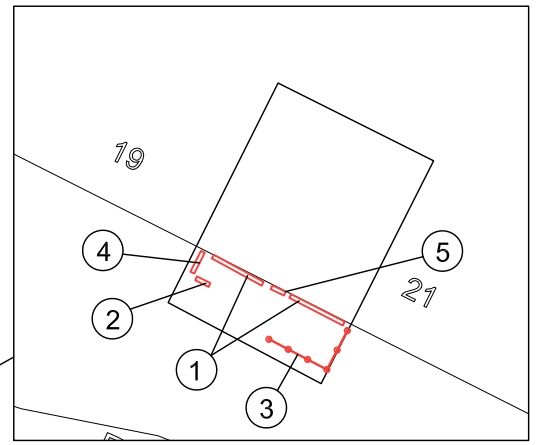

Block Plan
Scale 1:500

1. Existing text retained x2
2. Existing free standing menu retained
3. Existing windbreak retained x5
4. Projected sign
5. Wall mounted menu

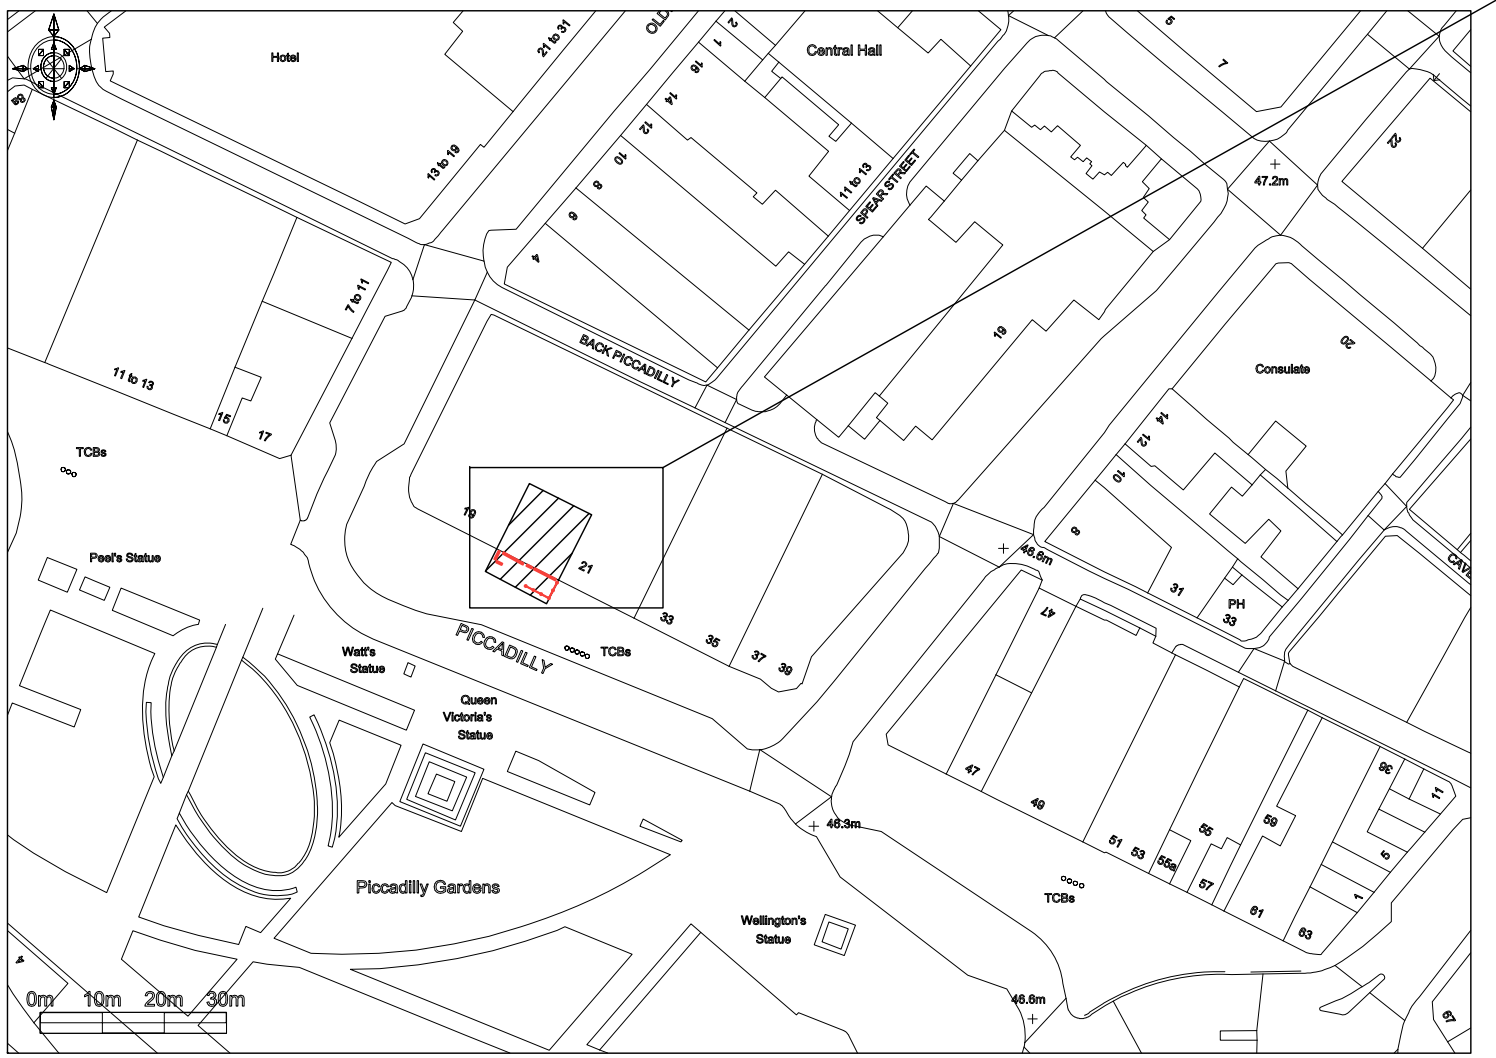

Site Plan
Scale 1:1250

Technical Signs
Floor 1 - Unit 3
Hille Business Centre
132 St Albans Road
Watford, Herts, WD24 4AE
Tel: 01923 811999
Fax: 01923 811998
E-mail: info@technicalsigns.co.uk

Client	Zizzi
Address/Job details	Unit 3 19-21 Piccadilly Manchester M1 1LR Site Plan
Job No	
Drawn by	DN
Date	31/03/14
Scale	As specified (A3)
Drawing No	415075-4
Rev	