Rev	Date	Description
A	31.01.14	red boundary revised

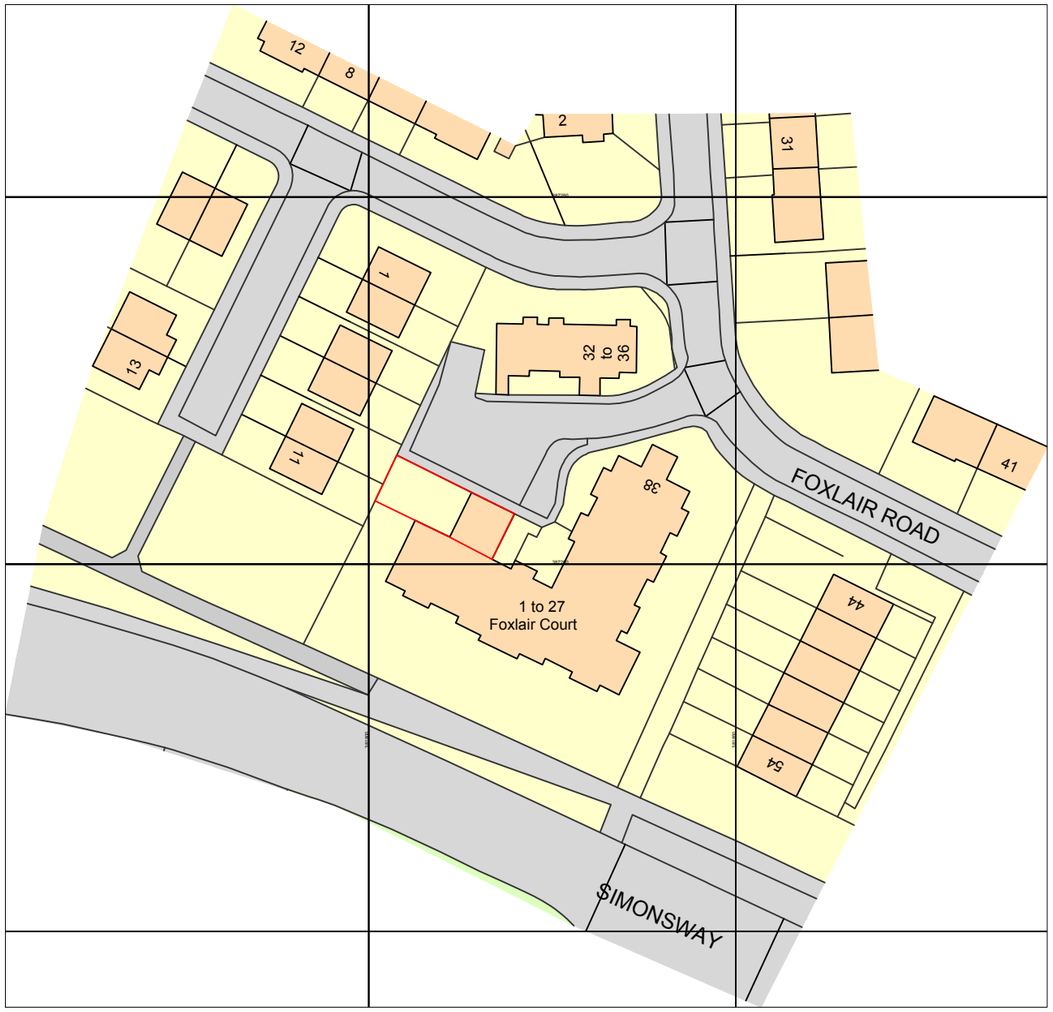

SITE AREA: 2570.9 sq meters

Client EQUITY HOUSING GROUP	Job No P3209	Date 21.10.14	Drawn AG
Project FOXLAIR COURT WYTHENSHAWE	Drawing No 01	Status F	Approved GS
Title OS MAP	Scale 1:1250 @A4	Rev A	

Arcus Consulting LLP
Leeds 0113 218 5350 Manchester 0161 905 3222 Sheffield 0114 227 0096
Liverpool 0151 708 1080 Newcastle 0191 272 5781 info@arcus.uk.com
www.arcus.uk.com

This drawing is the copyright of Arcus. Contractors must check all dimensions on site. Do not scale the drawings.Only figured dimensions are to be worked to.