


Do not scale from drawing
Dimensions are to be
checked on site
If in doubt please ask

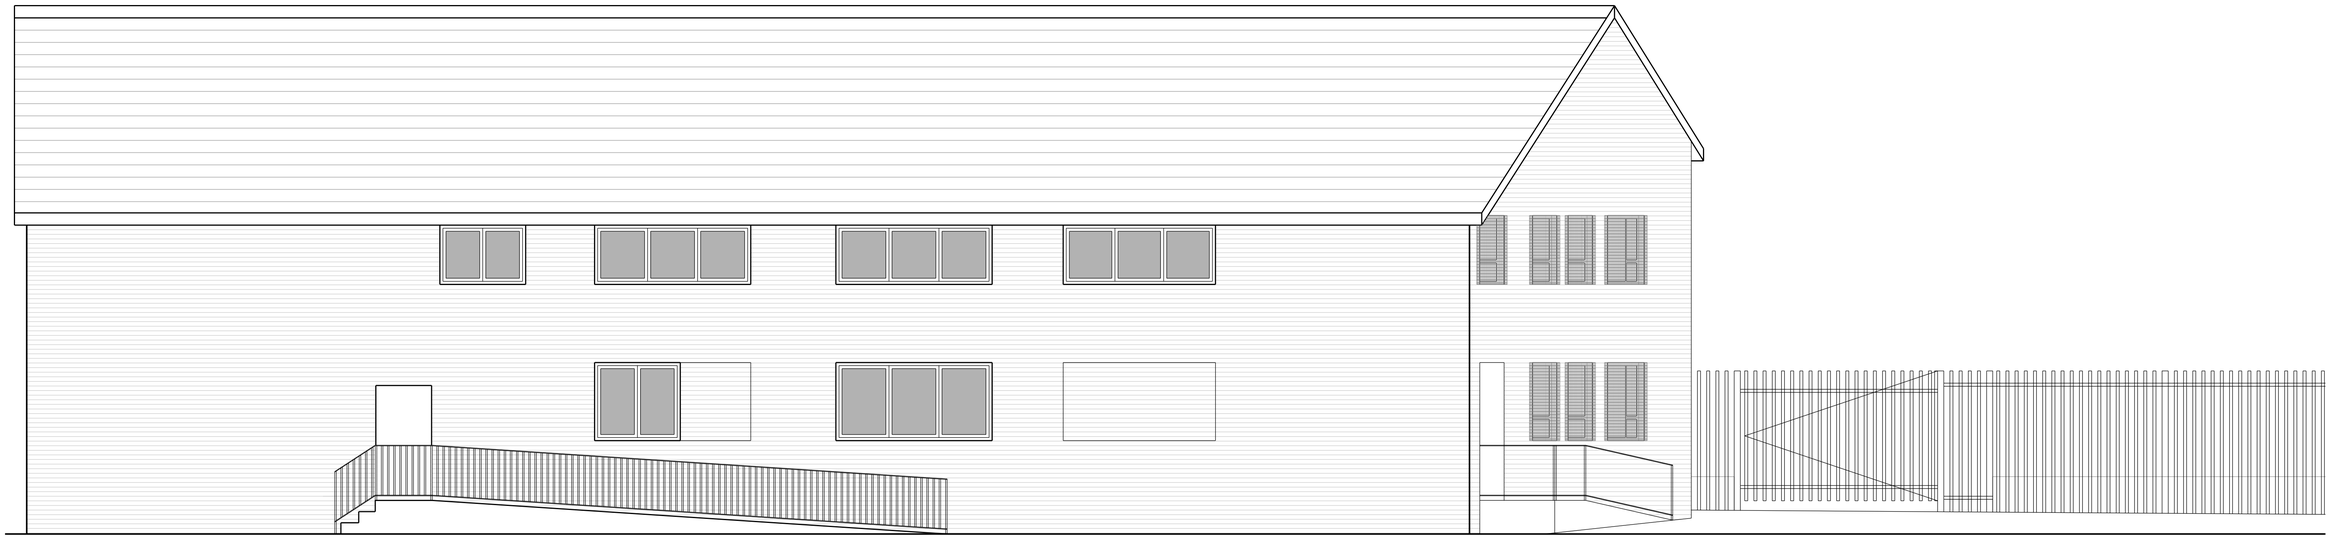

A. EAST ELEVATION AS EXISTING
Scale 1:50

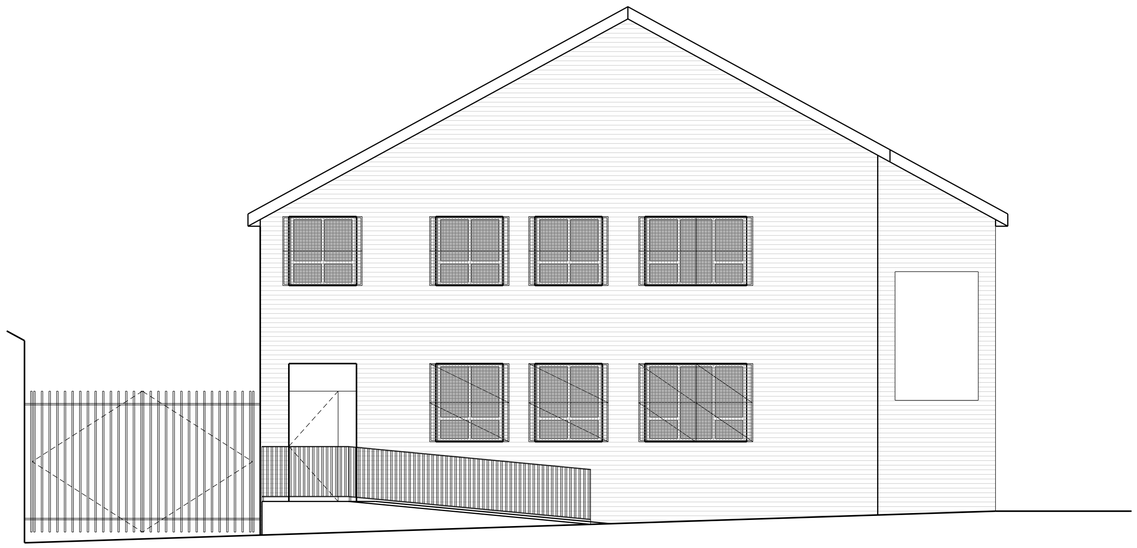

B. NORTH ELEVATION AS EXISTING
Scale 1:50

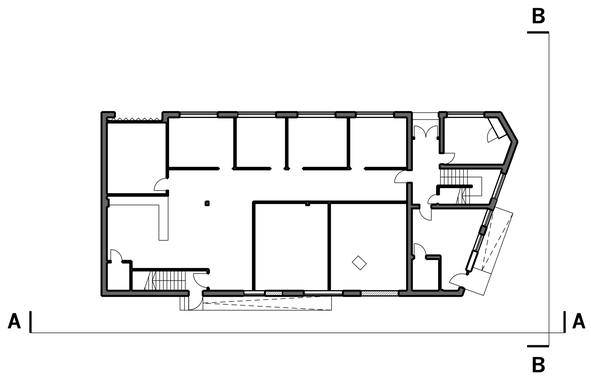

KEY PLAN
Scale 1:200

B1 ISSUED FOR BILLING GP 05.07.13

Booth Centre
Edward Holt House, Manchester

Elevations as Existing
Sheet 1 of 2

–

Drwg. No: **7360 (02) 001** Rev: **B1**

Date : May 2013 Scale: 1:50 @A1 Checked by : _

BILLING

buttress fuller alsop williams · architects
31-33 Princess Street, Manchester, M2 4BF telephone + 44 (0)161 236 3303
fax + 44(0)161 236 3603 - web site:www.bfaw.co.uk - email:contact@bfaw.co.uk
Buttress Fuller Alsop Williams Ltd is Registered in England and Wales: 5363573