105633

Julie Roscoe
Head of Planning, Building Control & Licensing

MANCHESTER CITY COUNCIL

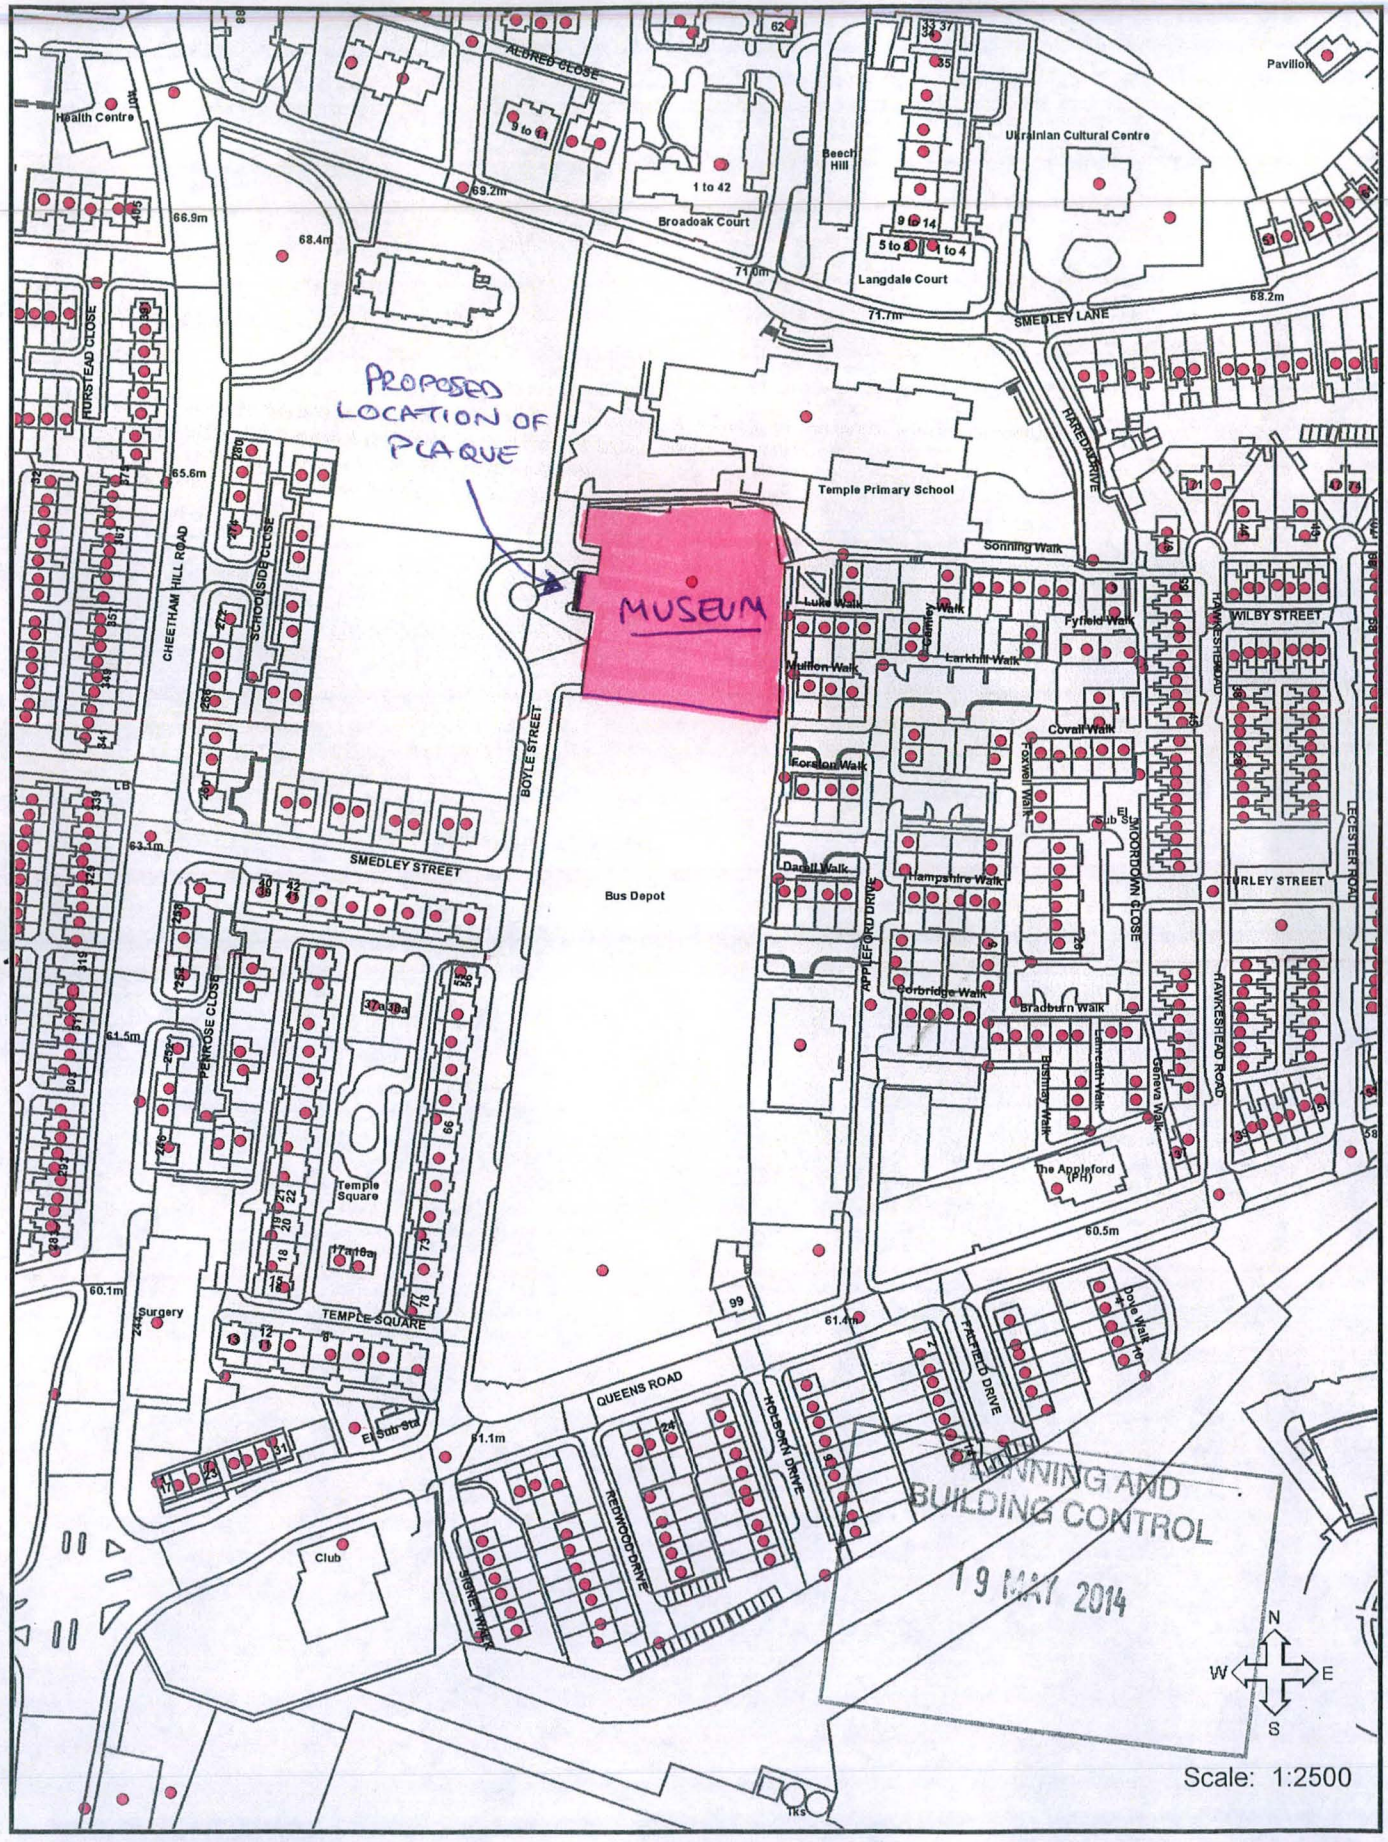

© Crown copyright and database rights 2012. Ordnance Survey 100019568

Date plan produced: 15-May-14