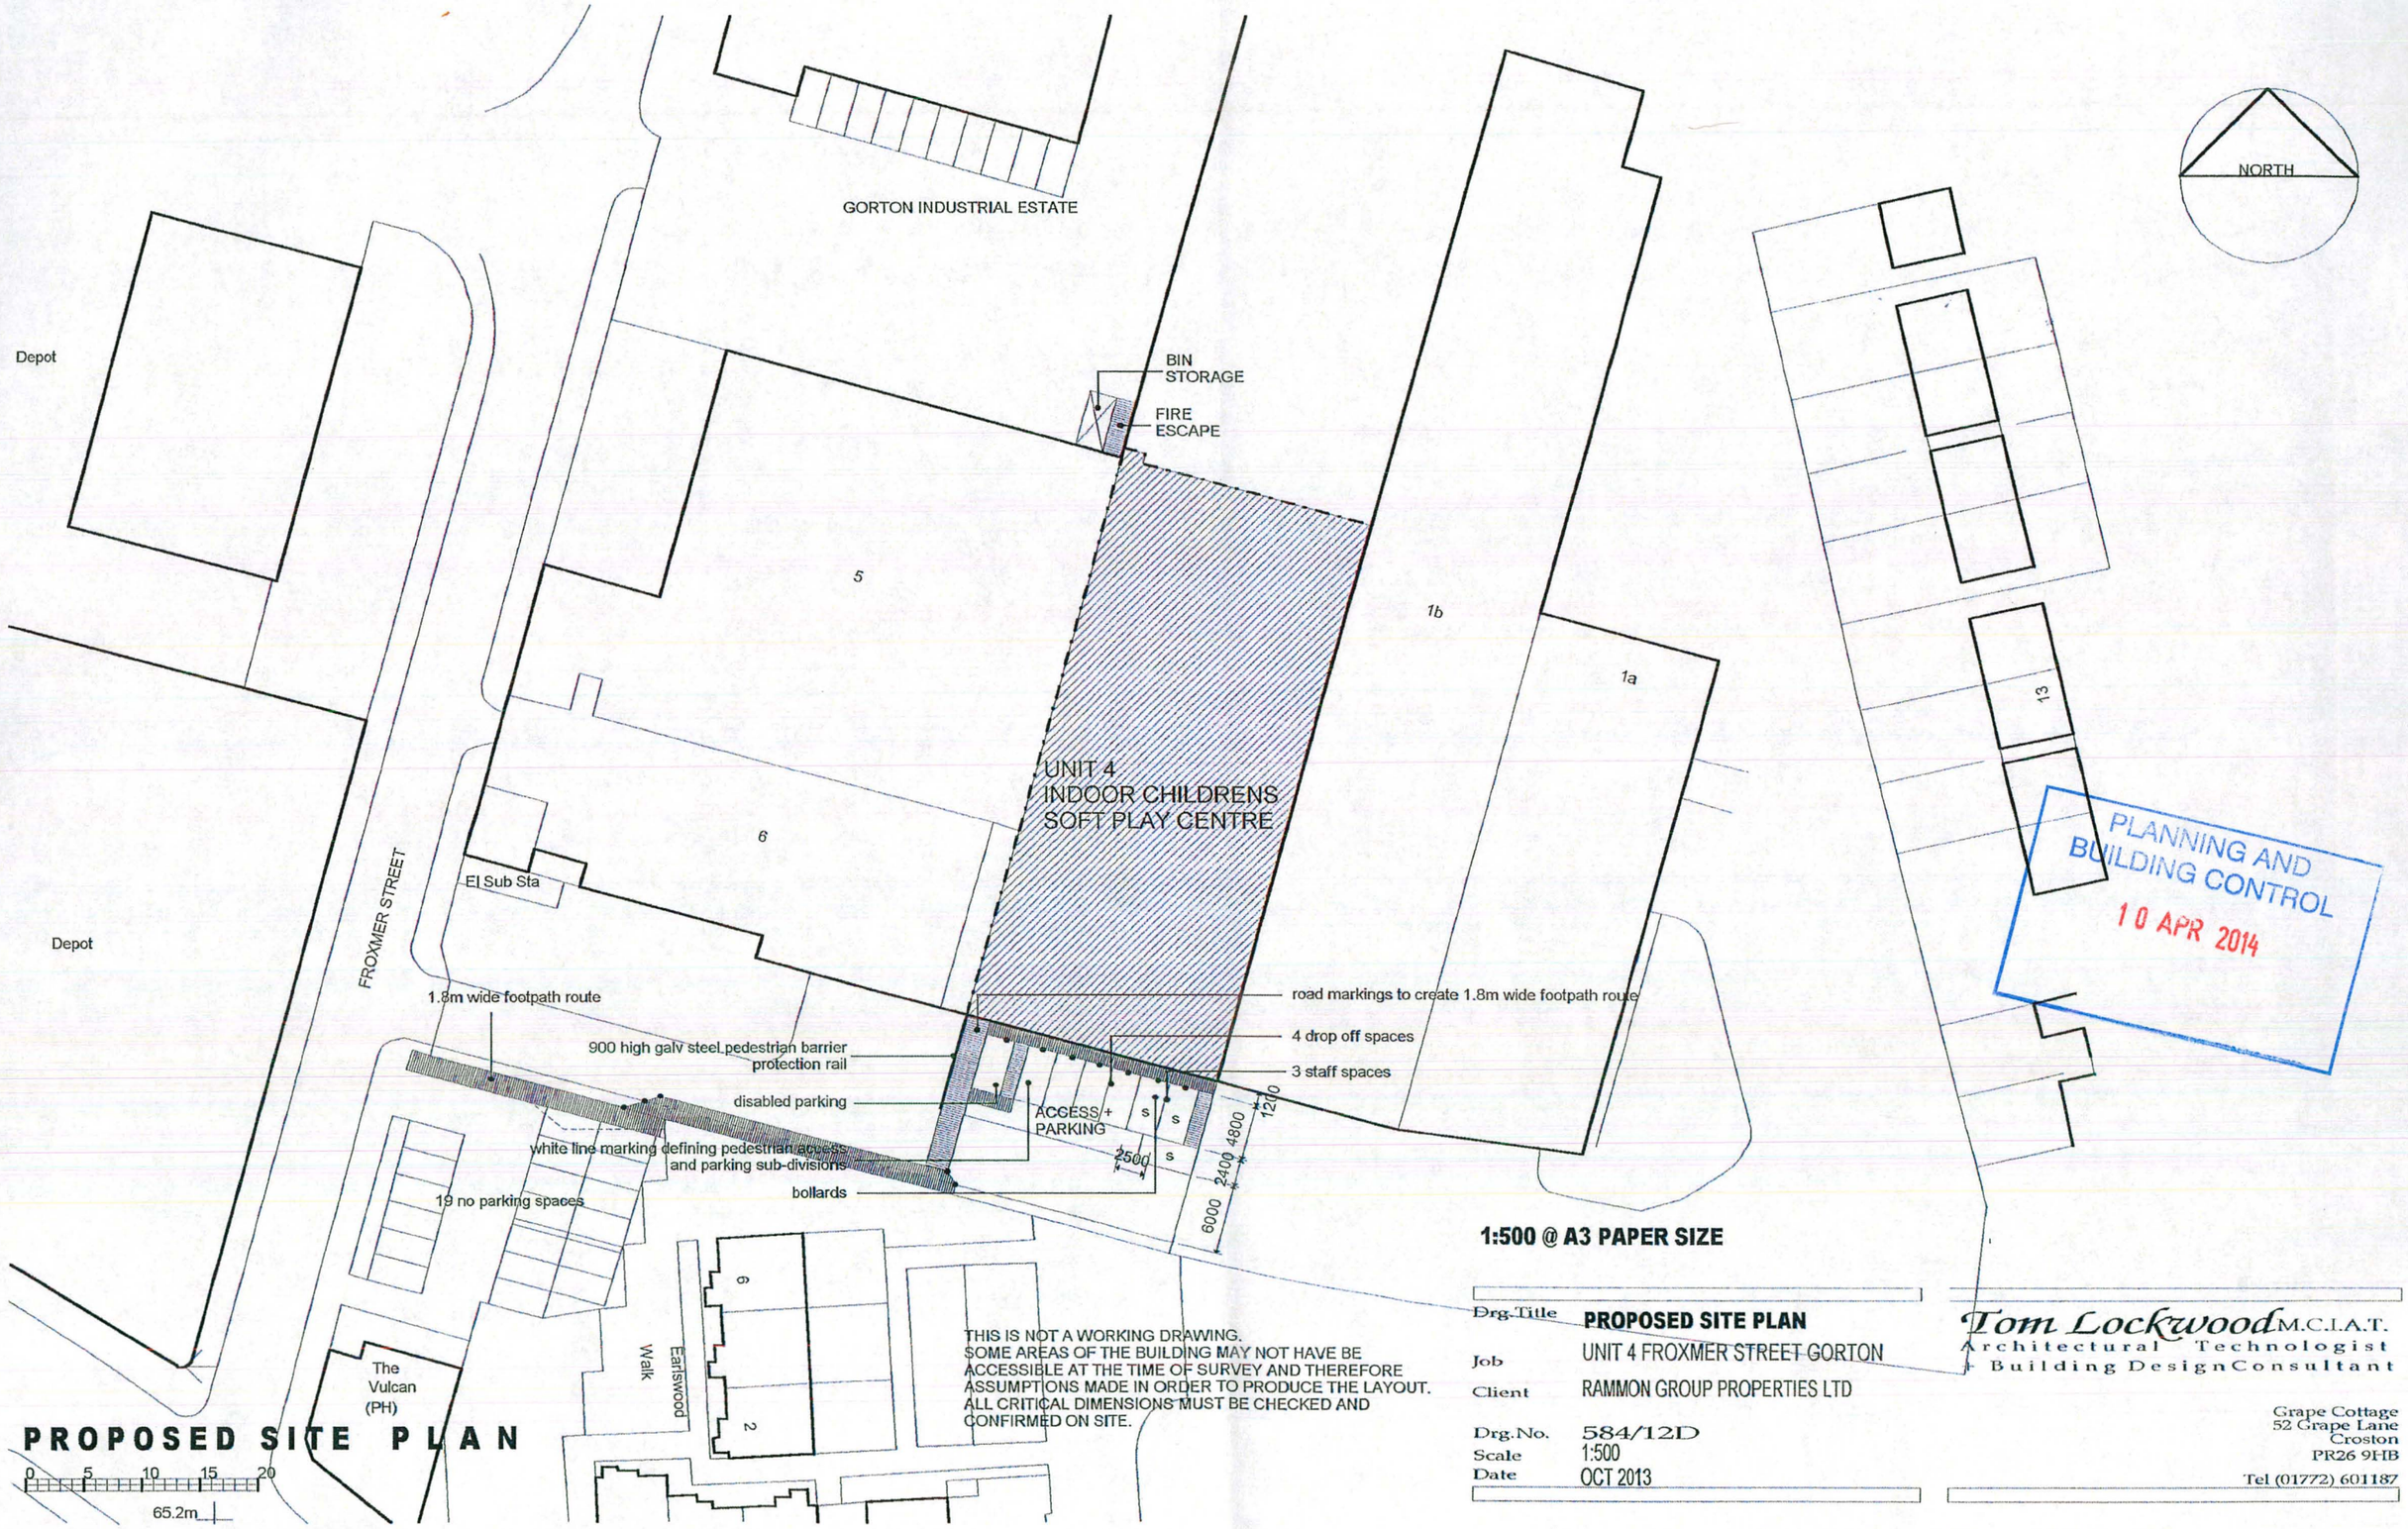




# PROPOSED SITE PLAN

**1:500 @ A3 PAPER SIZE**


THIS IS NOT A WORKING DRAWING.
SOME AREAS OF THE BUILDING MAY NOT HAVE BE ACCESSIBLE AT THE TIME OF SURVEY AND THEREFORE ASSUMPTIONS MADE IN ORDER TO PRODUCE THE LAYOUT.
ALL CRITICAL DIMENSIONS MUST BE CHECKED AND CONFIRMED ON SITE.

| | |
|---|---|
| Drg.Title | **PROPOSED SITE PLAN** |
| Job | UNIT 4 FROXMER STREET GORTON |
| Client | RAMMON GROUP PROPERTIES LTD |
| Drg.No. | 584/12D |
| Scale | 1:500 |
| Date | OCT 2013 |



Tom Lockwood M.C.I.A.T.
Architectural Technologist + Building Design Consultant
Grape Cottage
52 Grape Lane
Croston
PR26 9HB
Tel (01772) 601187

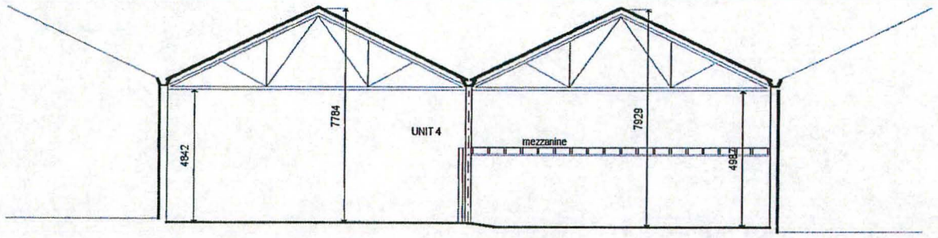


SECTION 1-1

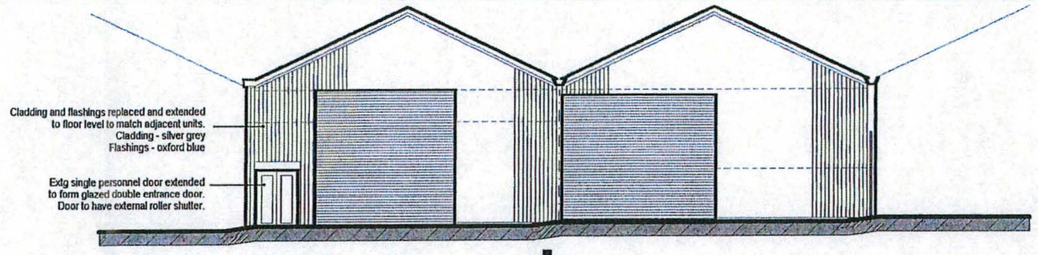



FRONT ELEVATION

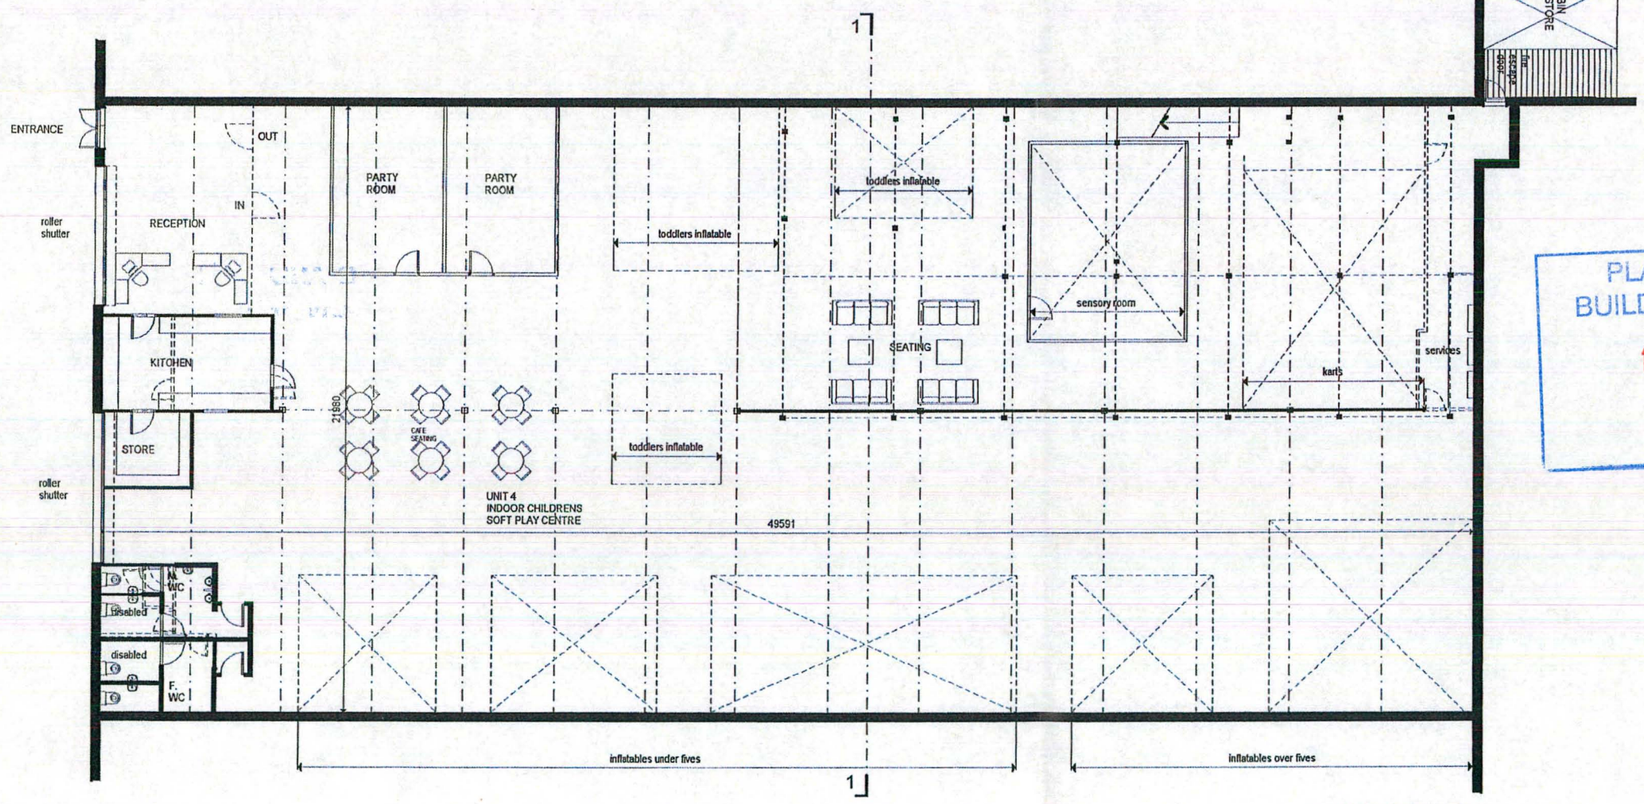


PROPOSED FLOOR PLAN

0 1 2 4 6 8 10

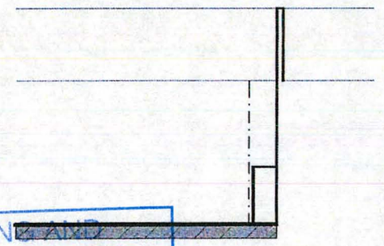

YARD ELEVATION

PLANNING AND
BUILDING CONTROL
10 APR 2014

1:100 @ A1 PAPER SIZE

THIS IS NOT A WORKING DRAWING.
SOME AREAS OF THE BUILDING MAY NOT HAVE BE ACCESSIBLE AT THE TIME OF SURVEY AND THEREFORE ASSUMPTIONS MADE IN ORDER TO PRODUCE THE LAYOUT. ALL CRITICAL DIMENSIONS MUST BE CHECKED AND CONFIRMED ON SITE.
THE MEANS OF ESCAPE ROUTES ARE SUBJECT TO BUILDING REGULATIONS APPROVAL

| | |
|---|---|
| Dwg Title | PROPOSED FLOOR PLAN |
| Job | UNIT 4 FROXMER STREET GORTON |
| Client | RAMMON GROUP PROPERTIES LTD |
| Dwg No. | 584/13C |
| Scale | 1:100 |
| Date | OCT 2013 |

Tom Lockwood MCIAT
Architecture Technologist
+ Building Design Consultant
Cow Cottage
34 Cow Lane
Preston
PR2 8HD
Tel (01772) 681897