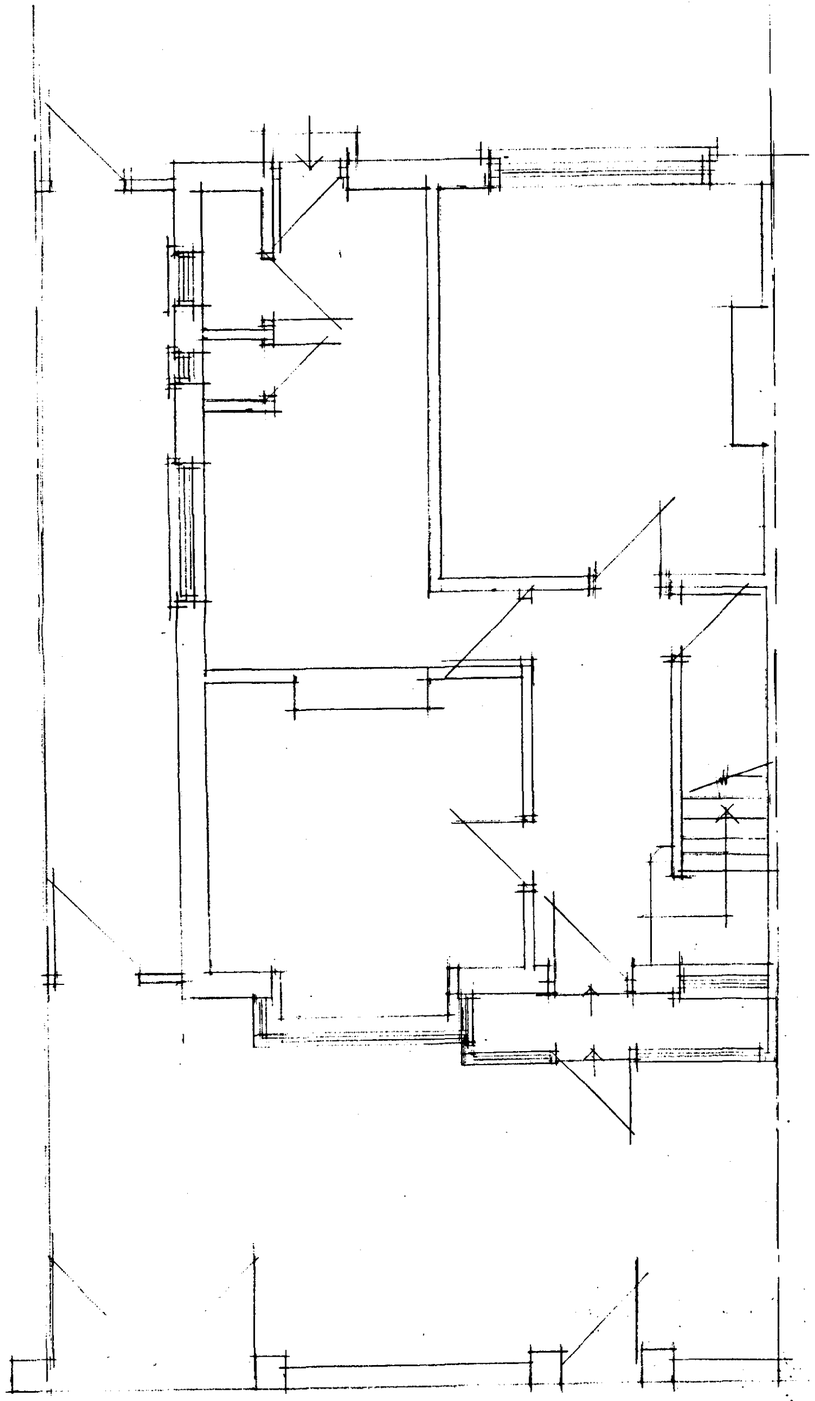

GROUND FLOOR PLAN

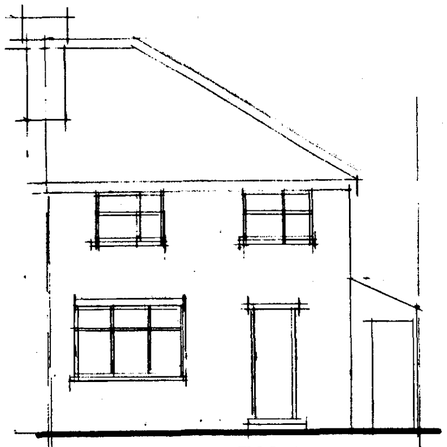

REAR ELEVATION



FRONT ELEVATION

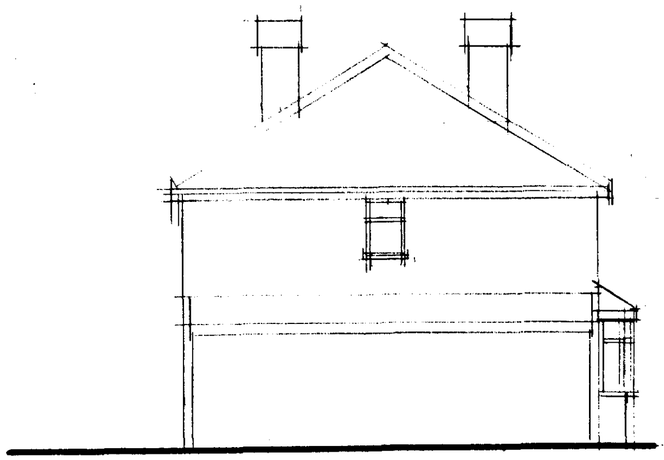

SIDE ELEVATION

CLIENT
MR G MUSTAFA
40 PARK DRIVE
WHALLEY RANGE M160AH

JOB TITLE
PROPOSED SINGLE STOREY SIDE / REAR EXTENSION

PLANNING & BUILDING CONTROL
1

DRG. TITLE
PLAN AND ELEVATIONS AS EXISTING

stephen
ORMESHER

architectural & interior design

Station House
Adams Hill
Knutsford
Cheshire WA16 6DN

telephone : 01565 652275
fax : 01565 750501

ISSUE	ORIGINAL	1	2	3	4	5	6	7
REVISION								
DATE								
DRAWN								
CHECKED								
APPROVED								

SCALE 1·50 & 1·100 at A2

DRAWING NUMBER SO185/14/01

M 512650 R