

Proposed rear elevation (as looking from no. 8)

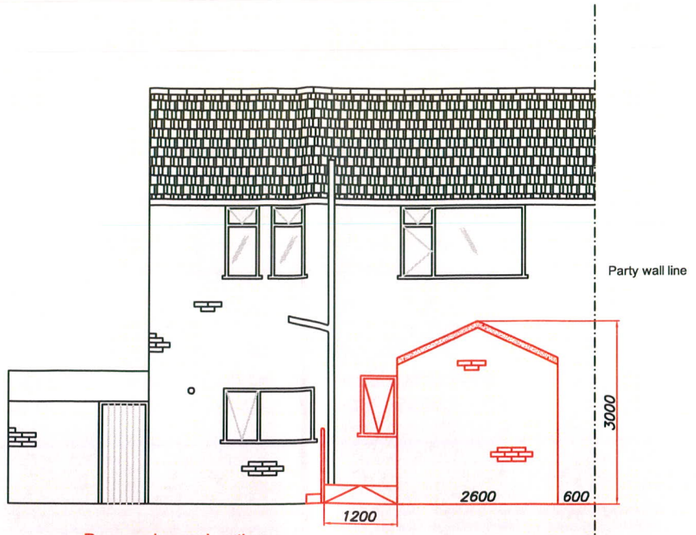

Proposed rear elevation

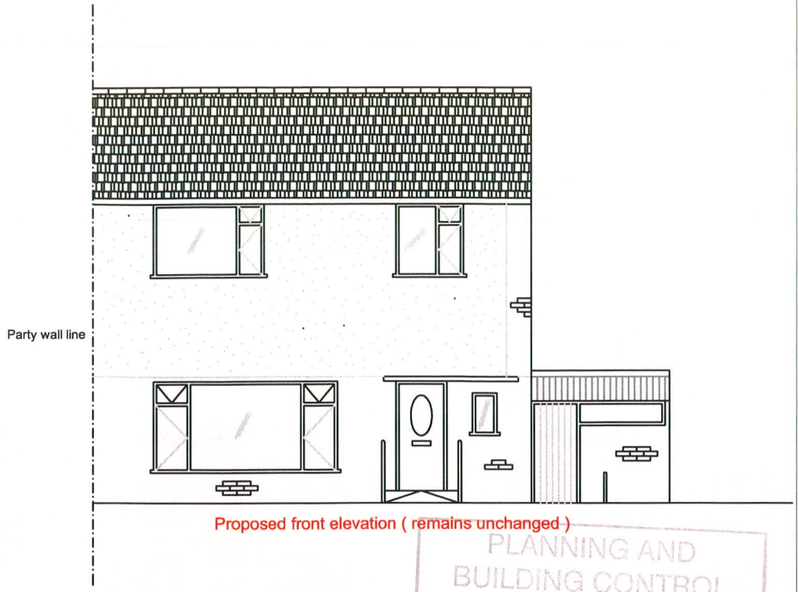

Proposed front elevation (remains unchanged)

PLANNING AND BUILDING CONTROL
16 JAN 2014

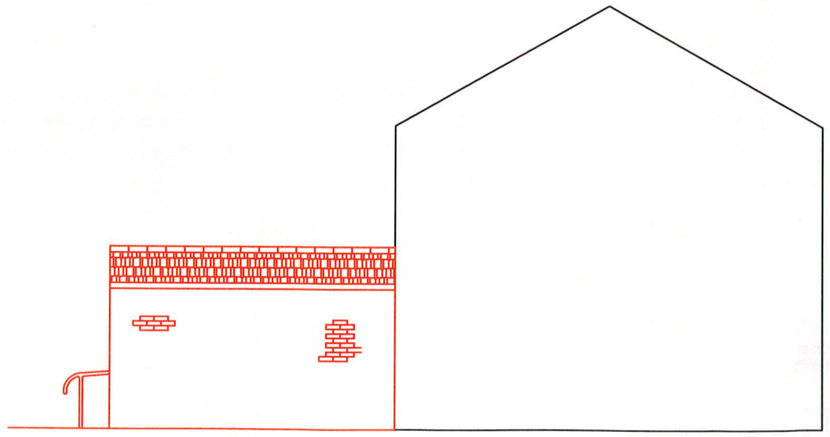

Proposed side elevation (as looking from no. 12)

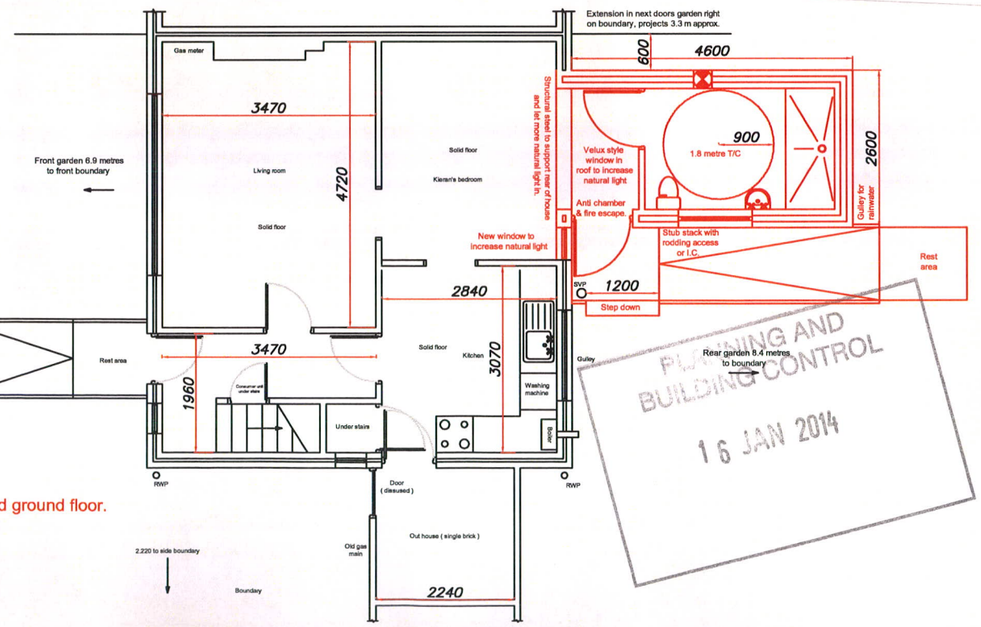

PLANNING AND BUILDING CONTROL
16 JAN 2014

Proposed ground floor.

Equipment and Adaptation Service **Victoria Mill** **Level 4** **Lower Vickers Street** **Miles platting** **M40 7LH**	Project: Bathroom extension to rear. 10 Greenford road Cheetham Manchester 8	Drawn By: J.P. Scale: 1:100	Date: 20.12.13. Paper Size: A3

MEAP Manchester Equipment & Adaptations Partnership