
Enabled by Ordnance Survey

SITE LOCATION PLAN
AREA 36 HA
SCALE 1:2500 on A3
CENTRE COORDINATES: 389422, 396788

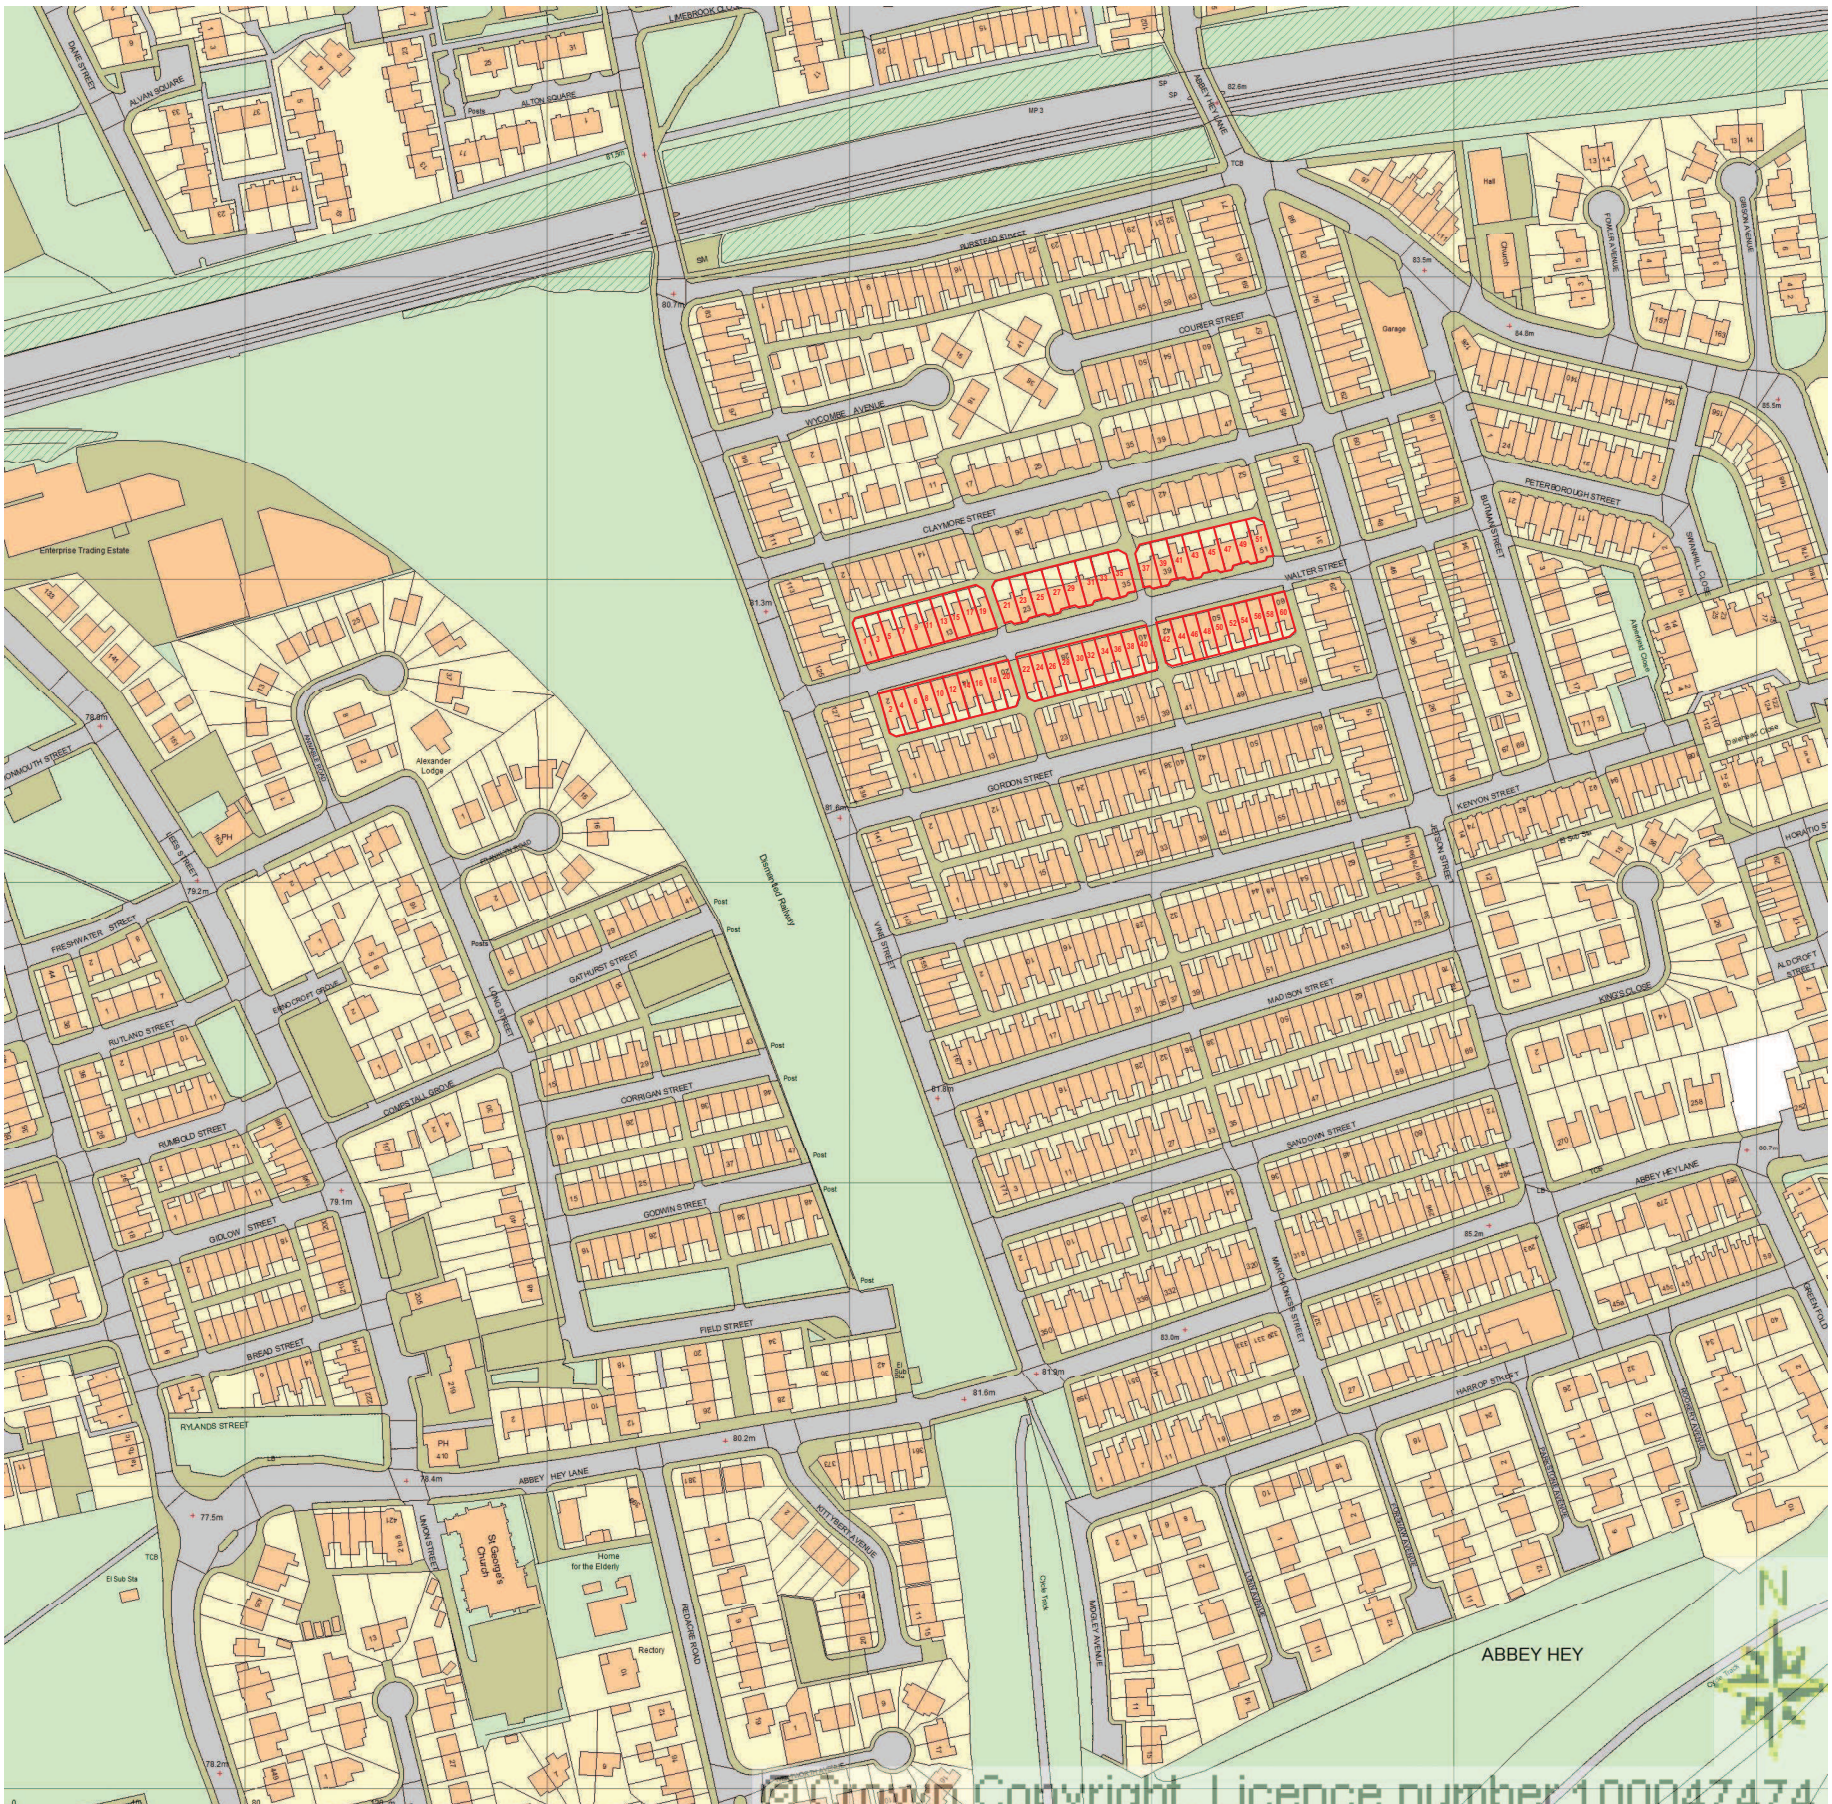

© Crown Copyright. Licence number 100047474

Supplied by Streetwise Maps Ltd
www.streetwise.net
Licence No: 100047474
28/09/2013 14:04:49