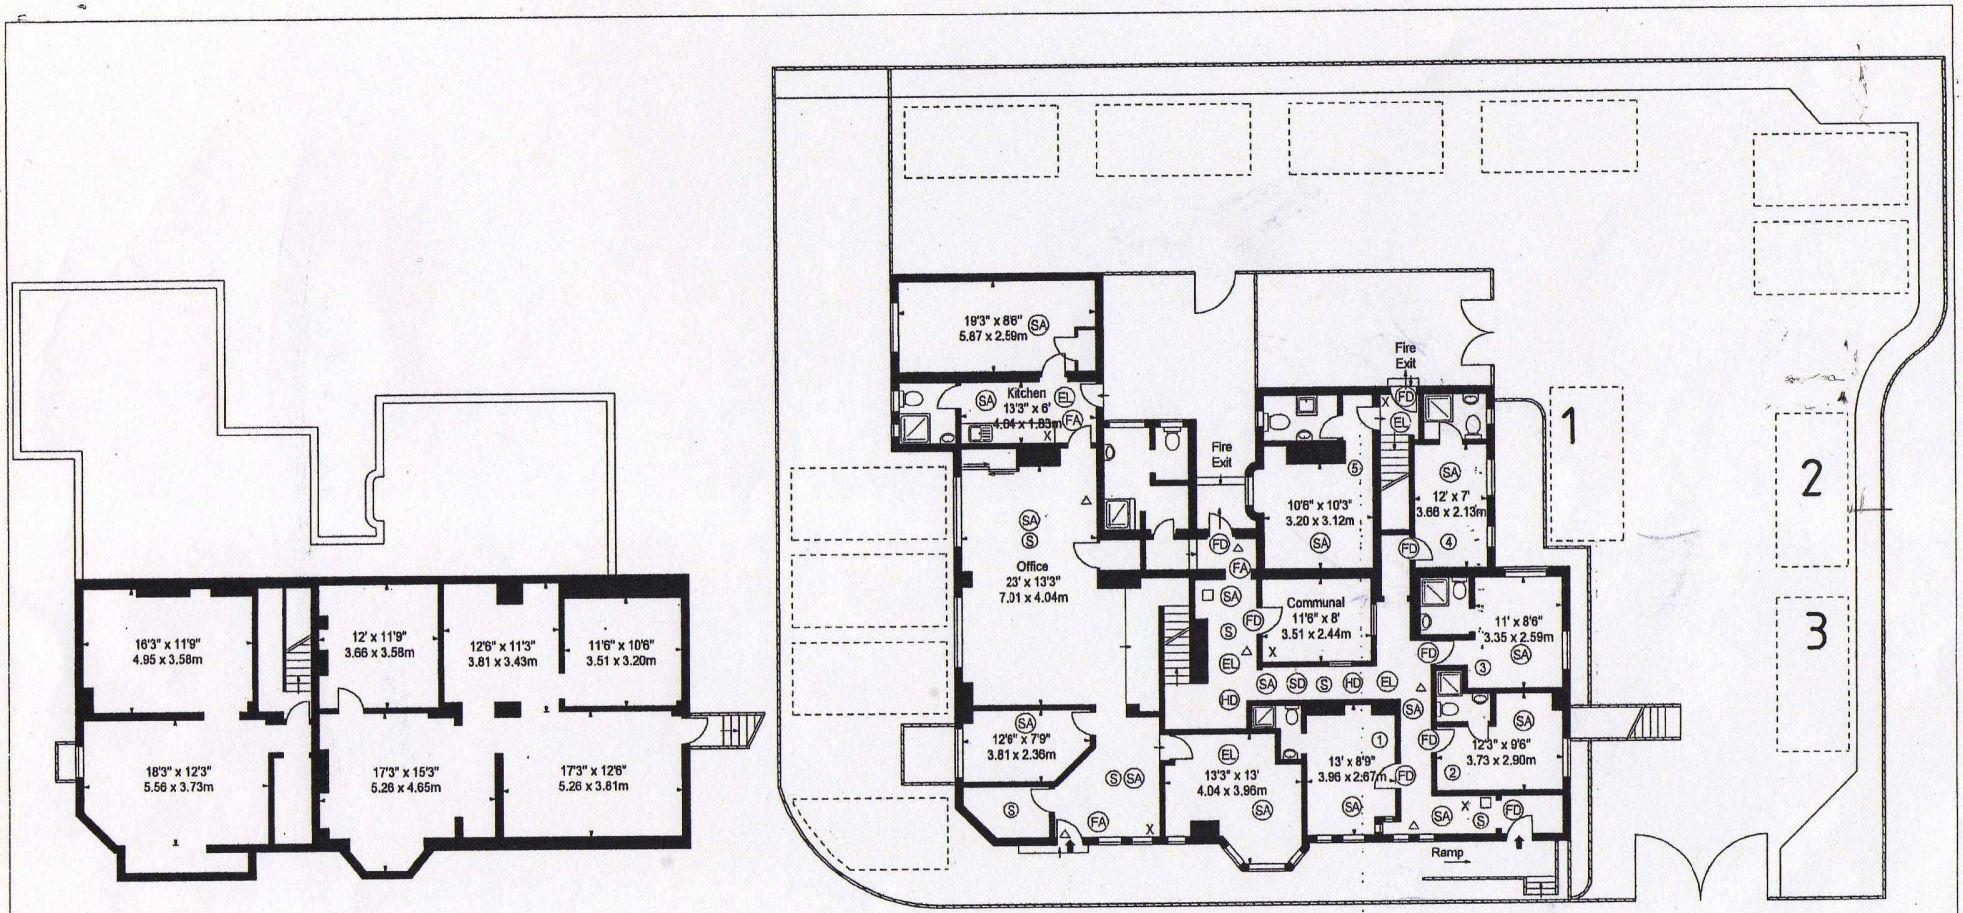


LOWER GROUND FLOOR

GROUND FLOOR

Key:

X	Fire Extinguisher
O	Fire Blanket
□	Fire Bell
△	Fire Exit Sign
SA	Smoke Alarm
SD	Smoke Detectors
HA	Heating Alarm
HD	Heat Detector
S	Fire Sounders
EL	Emergency Lights
IP	Fire Alarm Indicator
FD	30 Minute Fire Door

Property Details:
SEDGEBOROUGH HOUSE
47 SEDGEBOROUGH ROAD
MANCHESTER
M16 7EU

SCALE
1:100 @ A2

HMO PLAN

Plans Drawn: 29.05.2012

Surveyed and Drawn By:
BKR
Sunnyhill House, 3-7 Sunnyhill Road
London, SW16 2UG
Tel: 0845 257 2023
Fax: 0845 257 2024
info@bkrfloorplans.co.uk
www.bkrfloorplans.co.uk

© BKR 2012