


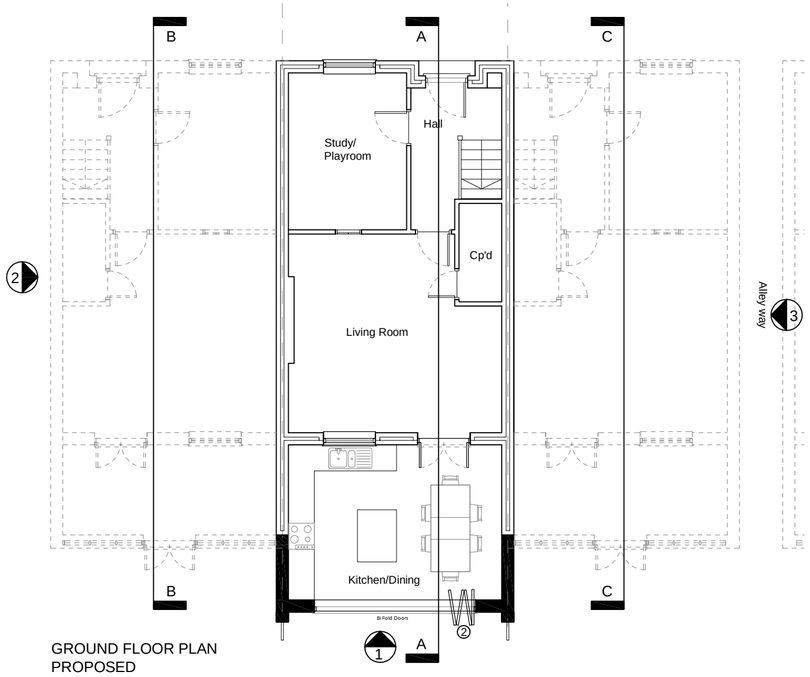


GROUND FLOOR PLAN
PROPOSED

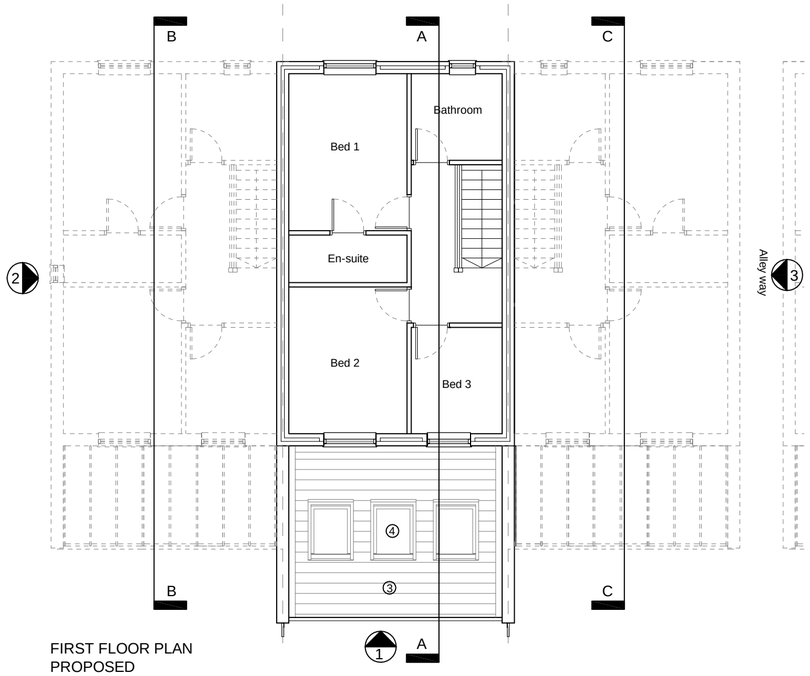

FIRST FLOOR PLAN
PROPOSED

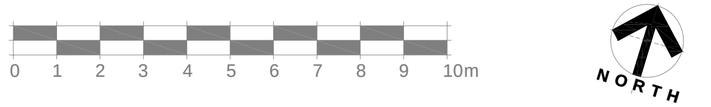

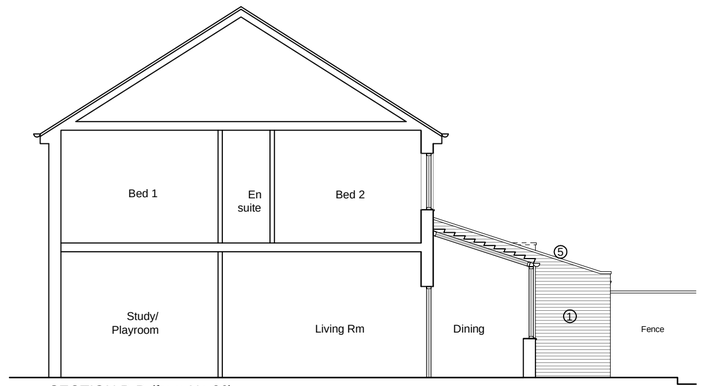

SECTION B-B (from No.36)
PROPOSED

(1) REAR ELEVATION
PROPOSED

SECTION A-A
PROPOSED

SECTION C-C (from No.40)
PROPOSED

(2) CAR PARK ELEVATION (no.36)
PROPOSED

(3) ALLEY WAY ELEVATION
(between no.40 &42) PROPOSED

PROPOSED MATERIALS

1. RED BRICK TO MATCH EXISTING
2. PPC ALUMINIUM BI FOLD DOORS. COLOUR TBC
3. GREY CONCRETE ROOF TILES WITH LEADWORK TO MATCH EXISTING
4. ROOF LIGHTS
5. COPING STONE TO MATCH EXISTING

REV C: Elevation 3 added
REV B: Dimensions added and nibs shown
REV A: Elevations and sections added. sheet size changed to A2

Job. Mr & Mrs Barrett Proposed Residential Extension 38 Elm Grove, Didsbury Manchester	Scale 1:100 @ A3	Issue Date 02-03-14
	Drawing No. 02-14-EG/ PL 003	Revision C
Drawing Title. Proposed Plans, Elevations and Sections	This drawing is not for construction and is for planning purposes only. All dimensions are to be checked on site and any discrepancies reported. Layout based on information provided. All details are subject to site inspection, Building control and Planning approval.	