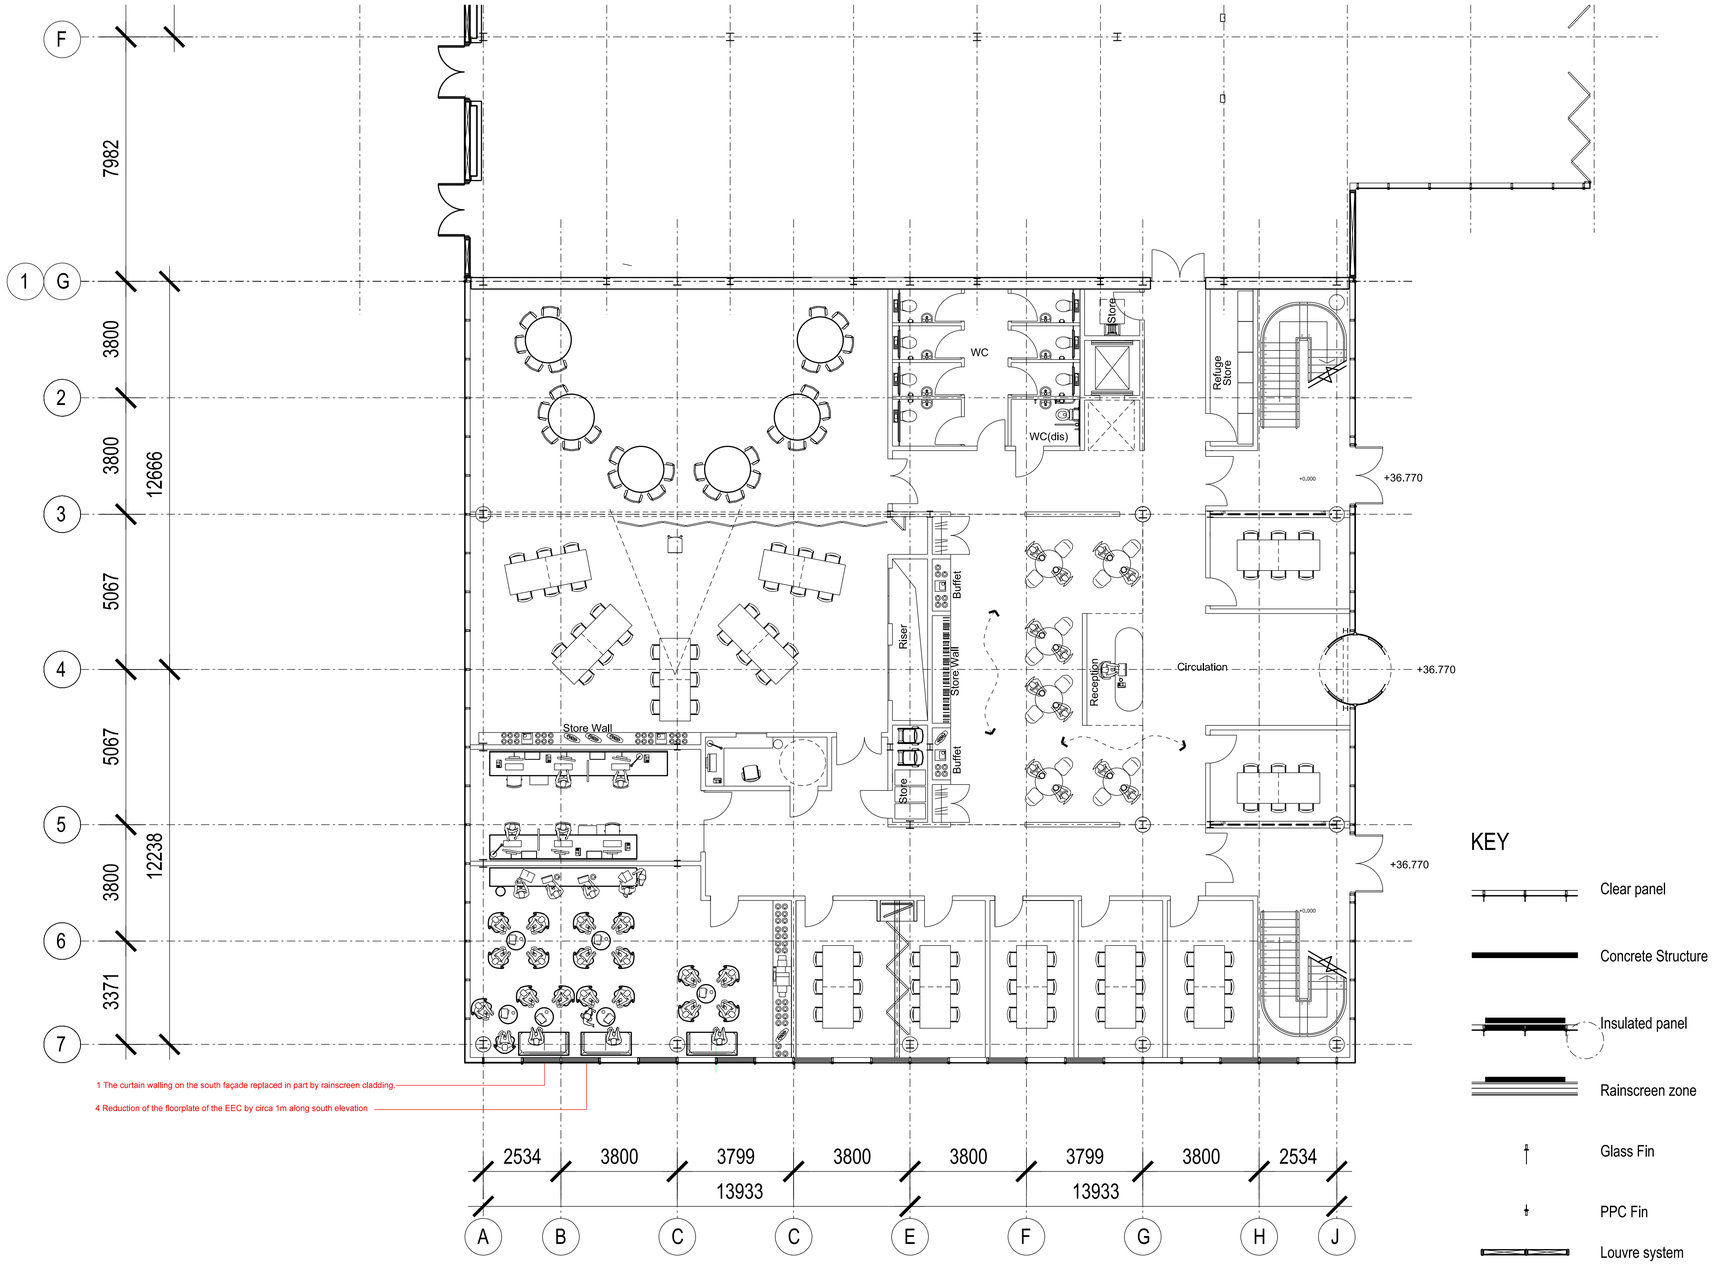


KEY

- Clear panel
- Concrete Structure
- Insulated panel
- Rainscreen zone
- Glass Fin
- PPC Fin
- Louvre system

BUILDING DESIGN PARTNERSHIP SHALL HAVE NO RESPONSIBILITY FOR ANY USE MADE OF THIS DOCUMENT OTHER THAN FOR THAT WHICH IT WAS PREPARED AND ISSUED

ALL DIMENSIONS SHOULD BE CHECKED ON SITE.

DO NOT SCALE FROM THIS DRAWING.

ANY DRAWING ERRORS OR DIVERGENCES SHOULD BE BROUGHT TO THE ATTENTION OF BUILDING DESIGN PARTNERSHIP AT THE ADDRESS SHOWN.

REVISION / DESCRIPTION	DRAWN	CHECKED	DATE
F annotated notes added in line with Sec 73 application report	BAO	GJW	20.03.14
E Updated in accordance with Sec 73 application amendments and coordination	BAO	GJW	06.03.14
D Updated in accordance with Sec 73 application ammendments	BAO	GJW	04.03.14
C - Glass fins removed from west elevation and replaced by aluminium fin caps	BAO	GJW	25.07.13
B / UPDATED IN LINE WITH SECTIONS AND ELEVATIONS	BAO	GJW	04.03.13
A / UPDATES FOLLOWING CLIENT MEETING / BRIEFING	JRB	GJW	20.12.12

KEY PLAN

CLIENT LOGO

bruntwood

MANCHESTER 1824

The University of Manchester
Manchester Business School

11 Ducie Street
P.O. Box 85, Piccadilly Basin
Manchester M60 3JA
United Kingdom
T +44 (0)161 828 2200
F +44 (0)161 828 2235
www.bdp.com

BDP.

PROJECT TITLE
MANCHESTER BUSINESS SCHOOL
REFURBISHMENT & DEVELOPMENT

PROJECT NUMBER
P2002542

DRAWING TITLE
MBS Executive Education
Ground Floor Plan

SCALE
1:100@A1

DATE
12.12.12

DRAWING No.
02(0-)A001

REVISION
F