



- Car park surface
- Parking space (total: 92no.)
- Existing hoarding
- Proposed hoarding (to match existing)
- Railway sleepers
- Existing tree removed
- Existing tree retained
- Proposed lighting column
- Existing CCTV retained
- Signage
- Manual lift barrier
- Existing grass retained
- Existing footpath retained
- Application boundary

N

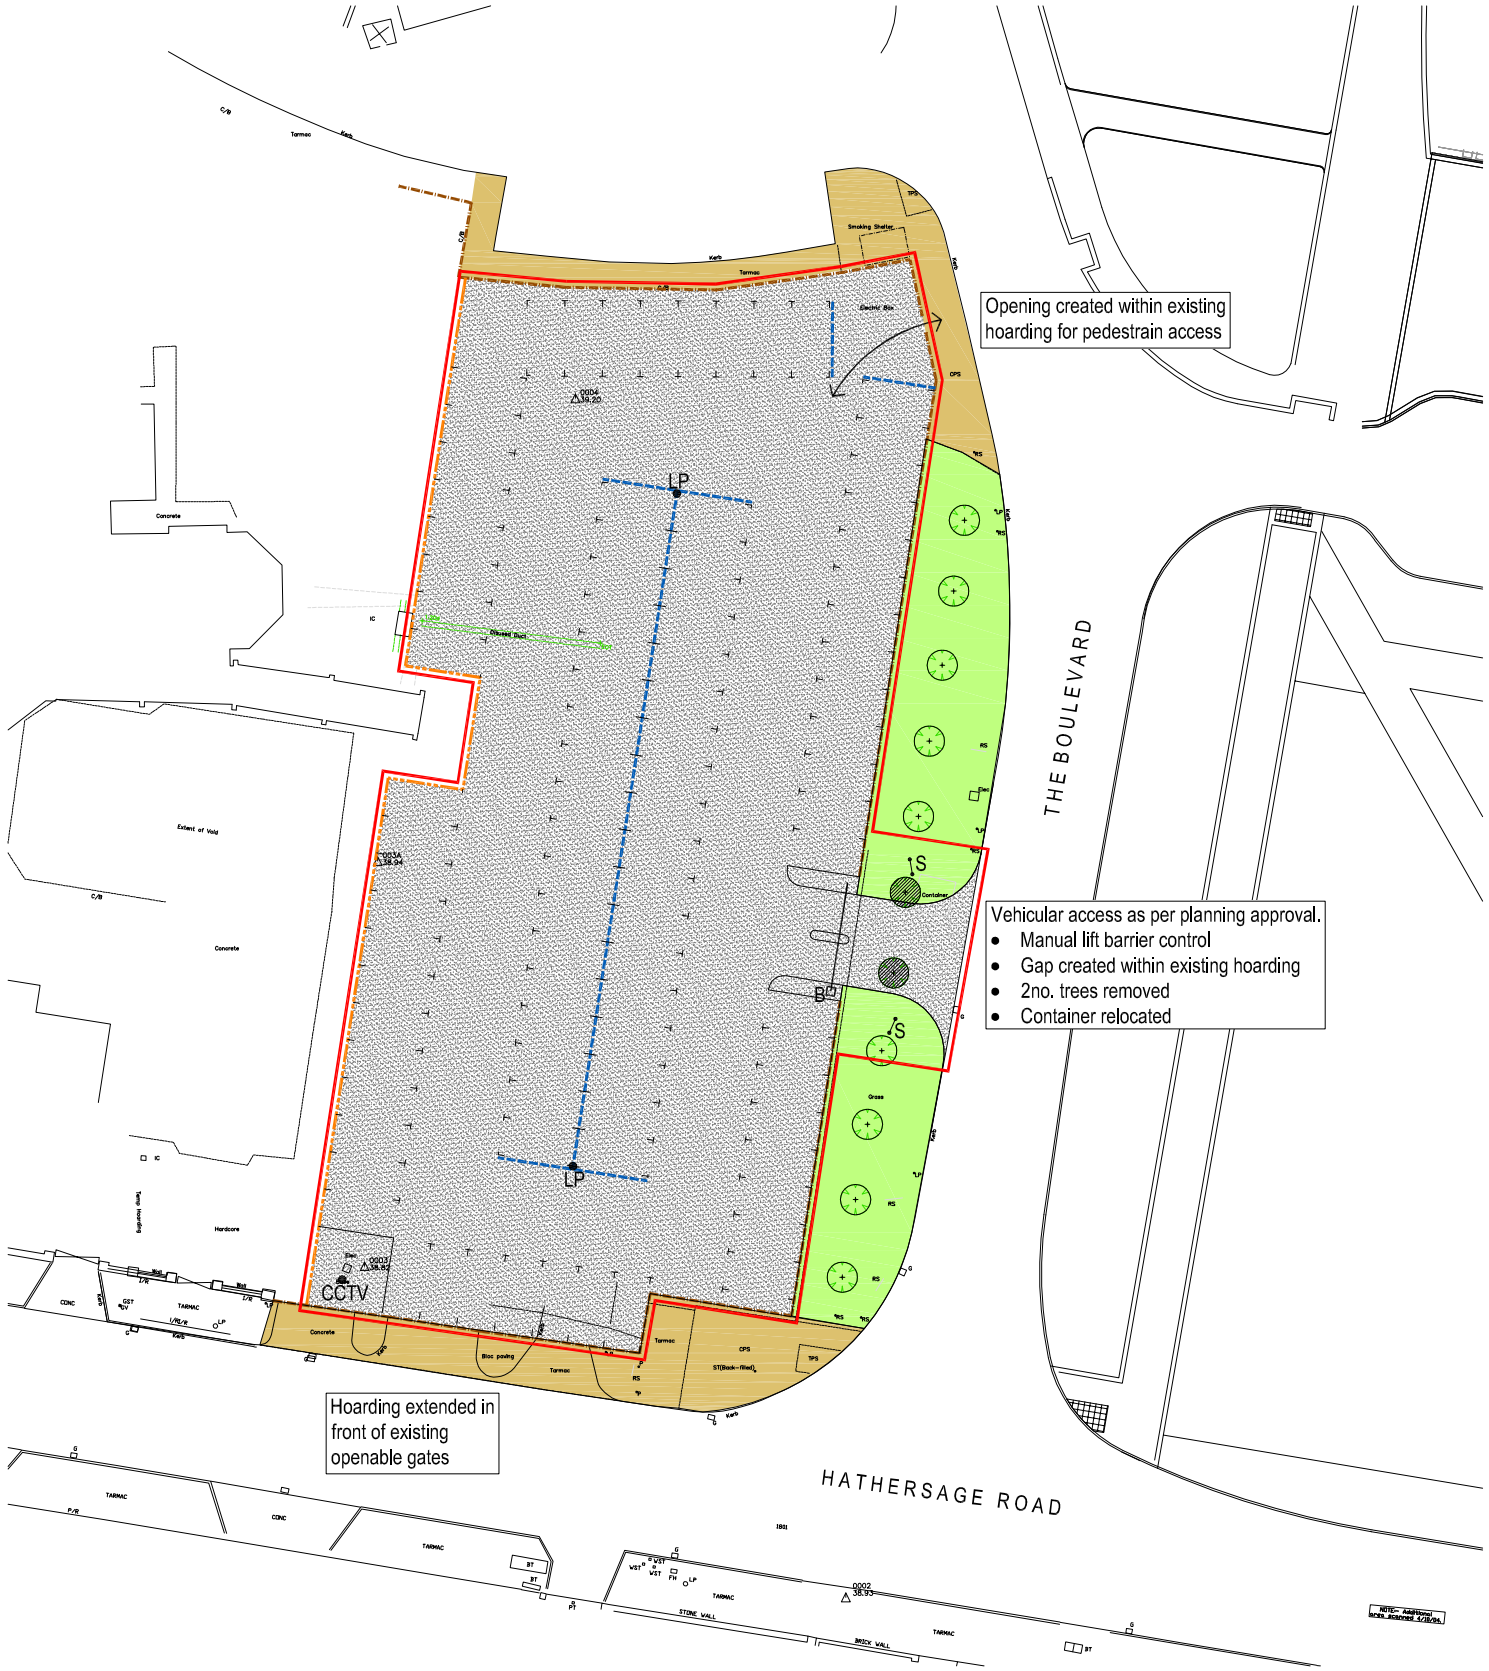

Typical NHS signage

NOTES:
1) UNDER NO CIRCUMSTANCES SHOULD DIMENSIONS BE SCALED FROM THIS DRAWING "IF IN DOUBT ASK"

2) THIS DRAWING IS TO BE READ IN CONJUNCTION WITH ALL OTHER RELEVANT DRAWINGS, ANY DISCREPANCIES, ERRORS OR OMISSIONS TO BE BROUGHT TO THE ATTENTION OF IBI TAYLORYOUNG.

3) ALL DIMENSIONS TO BE CHECKED BEFORE COMMENCEMENT

4) THIS DRAWING IS THE PROPERTY OF IBI TAYLORYOUNG AND MUST NOT BE COPIED OR REPRODUCED EITHER IN WHOLE OR IN PART WITHOUT WRITTEN PERMISSION

drawing originated by: CL — date: 18/02/14

| revisions | drawn/reviewed | date |
|---|---|---|
| REV A<br>Amended In accordance with client comment | CL/SP | 18/02/14 |
| REV B<br>Planning Issue | CL/SP | 20/02/14 |

PLANNING

ST MARY'S HOSPITAL

TEMPORARY CAR PARK

Scale: 1:500 @ A3
Reviewed by : SP

| job | drawing | rev |
|---|---|---|
| 6614 | SP(90)01 | B |

**IBI TaylorYoung**
Chadsworth House
Wilmslow Road
Handforth
Cheshire
SK9 3HP

**T:** 01625 542 200
**F:** 01625 542 250
**E:** cosec@tayloryoung.co.uk

**Want to find out more?**
www.tayloryoung.co.uk

Member of the **IBI** Group.
www.ibigroup.com

ISO 9001 FS 00920
ISO 14001 EMS 75854
INVESTORS IN PEOPLE