

PURPOSE OF ISSUE	PLANNING


Do not scale from this drawing. All information should be checked by the contractor on site before commencing work. Any discreprencies should be reported to the architect immediately. All rights are reserved and are not transferable. Unauthorised reproductions of this drawing are not permitted.

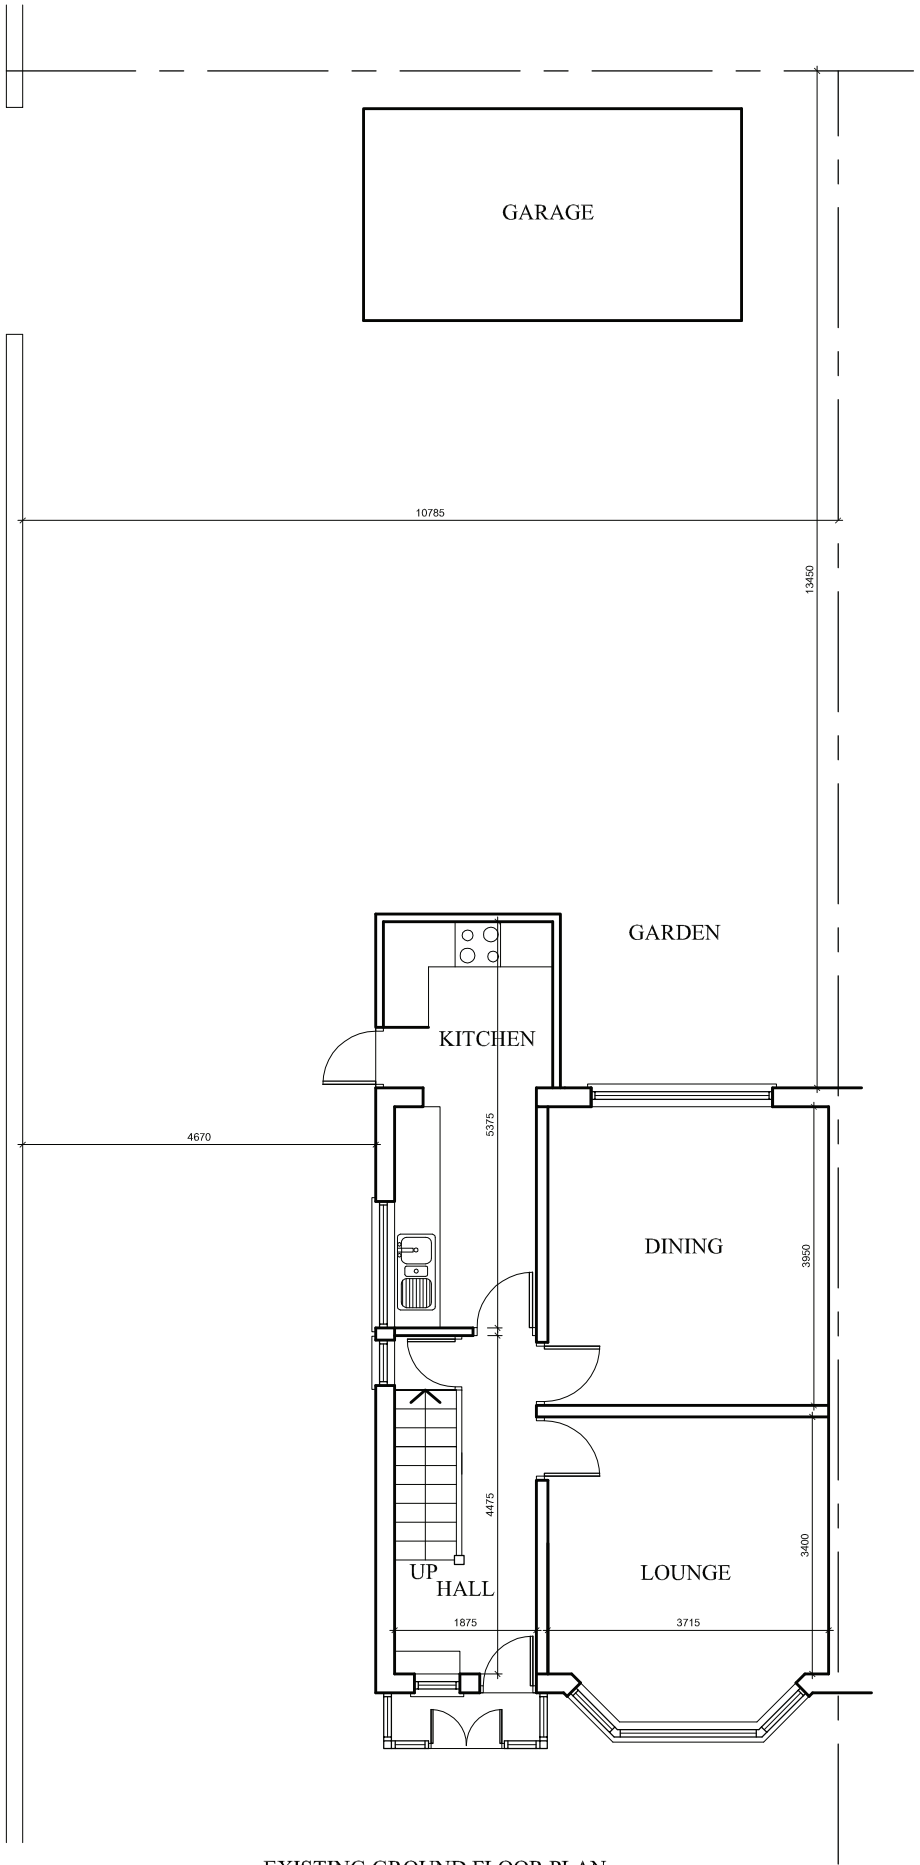


EXISTING GROUND FLOOR PLAN

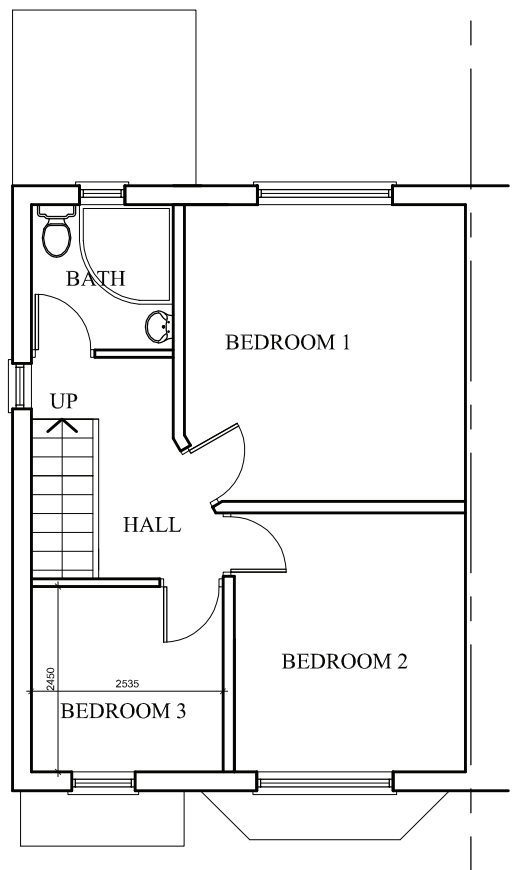


EXISTING FIRST FLOOR PLAN

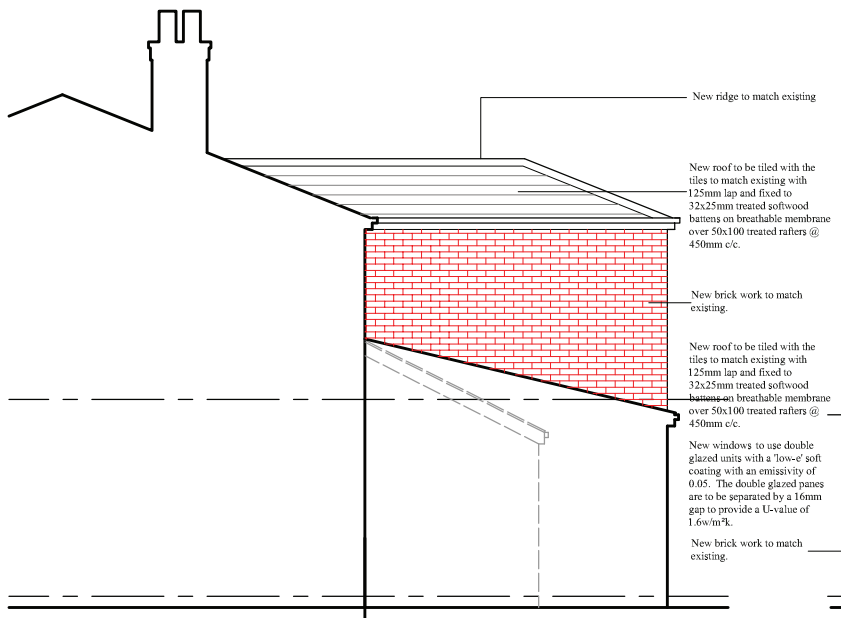


PROPOSED SIDE ELEVATION

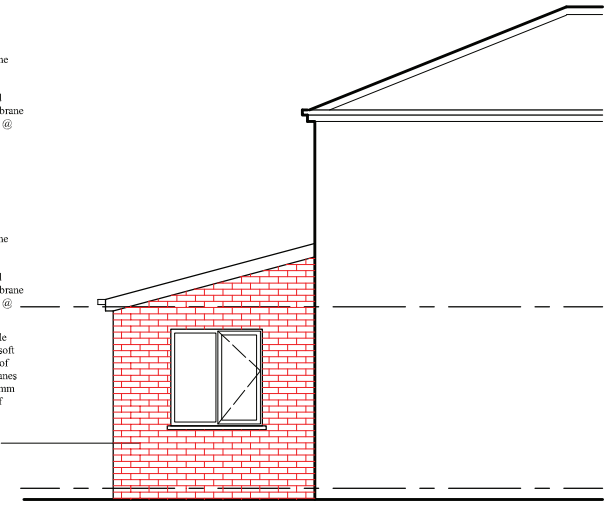


PROPOSED FRONT ELEVATION

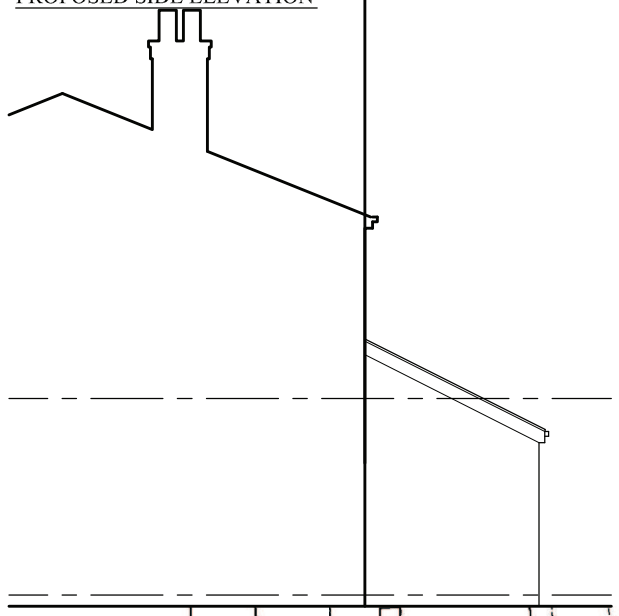

EXISTING SIDE ELEVATION

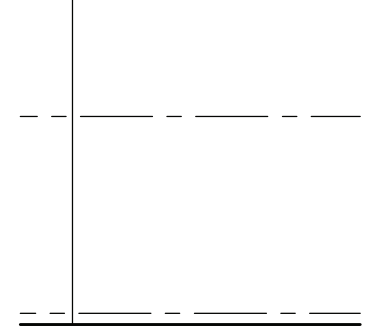

EXISTING FRONT ELEVATION

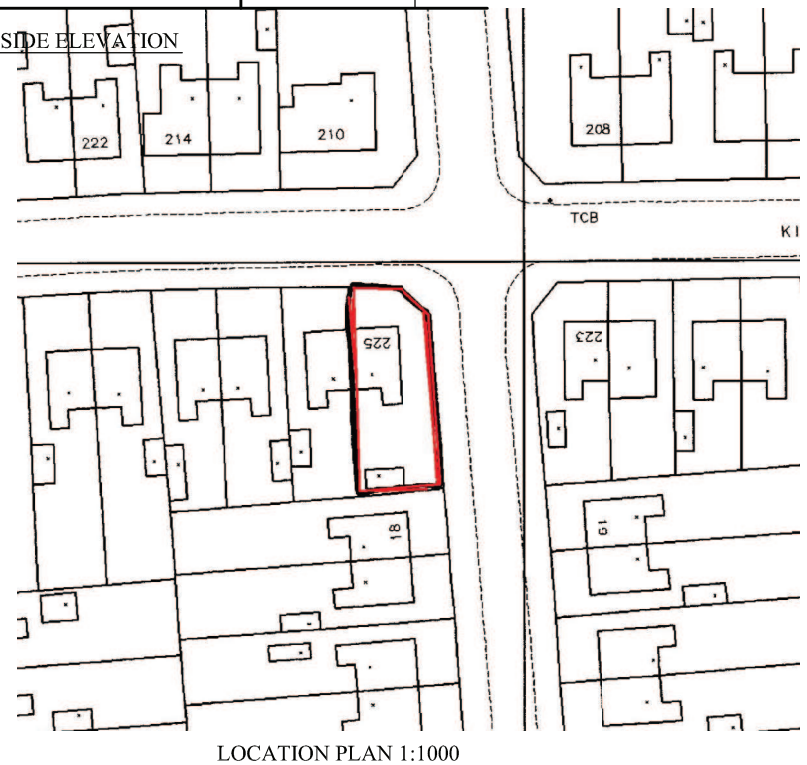

LOCATION PLAN 1:1000

PROJECT
Site @ 225 Kings Road, Chorlton

CLIENT
Mr. Fasi

DRAWING TITLE
Existing Floor Plan

JOB No
-

DRAWING No
NA-P01

SCALE
1:100@A3

DATE
Jan. 2013

REVISION
-

DRAWN
NA

CHECKED BY
-

t: 0782 895 3405
e: niamat@hotmail.co.uk

na design