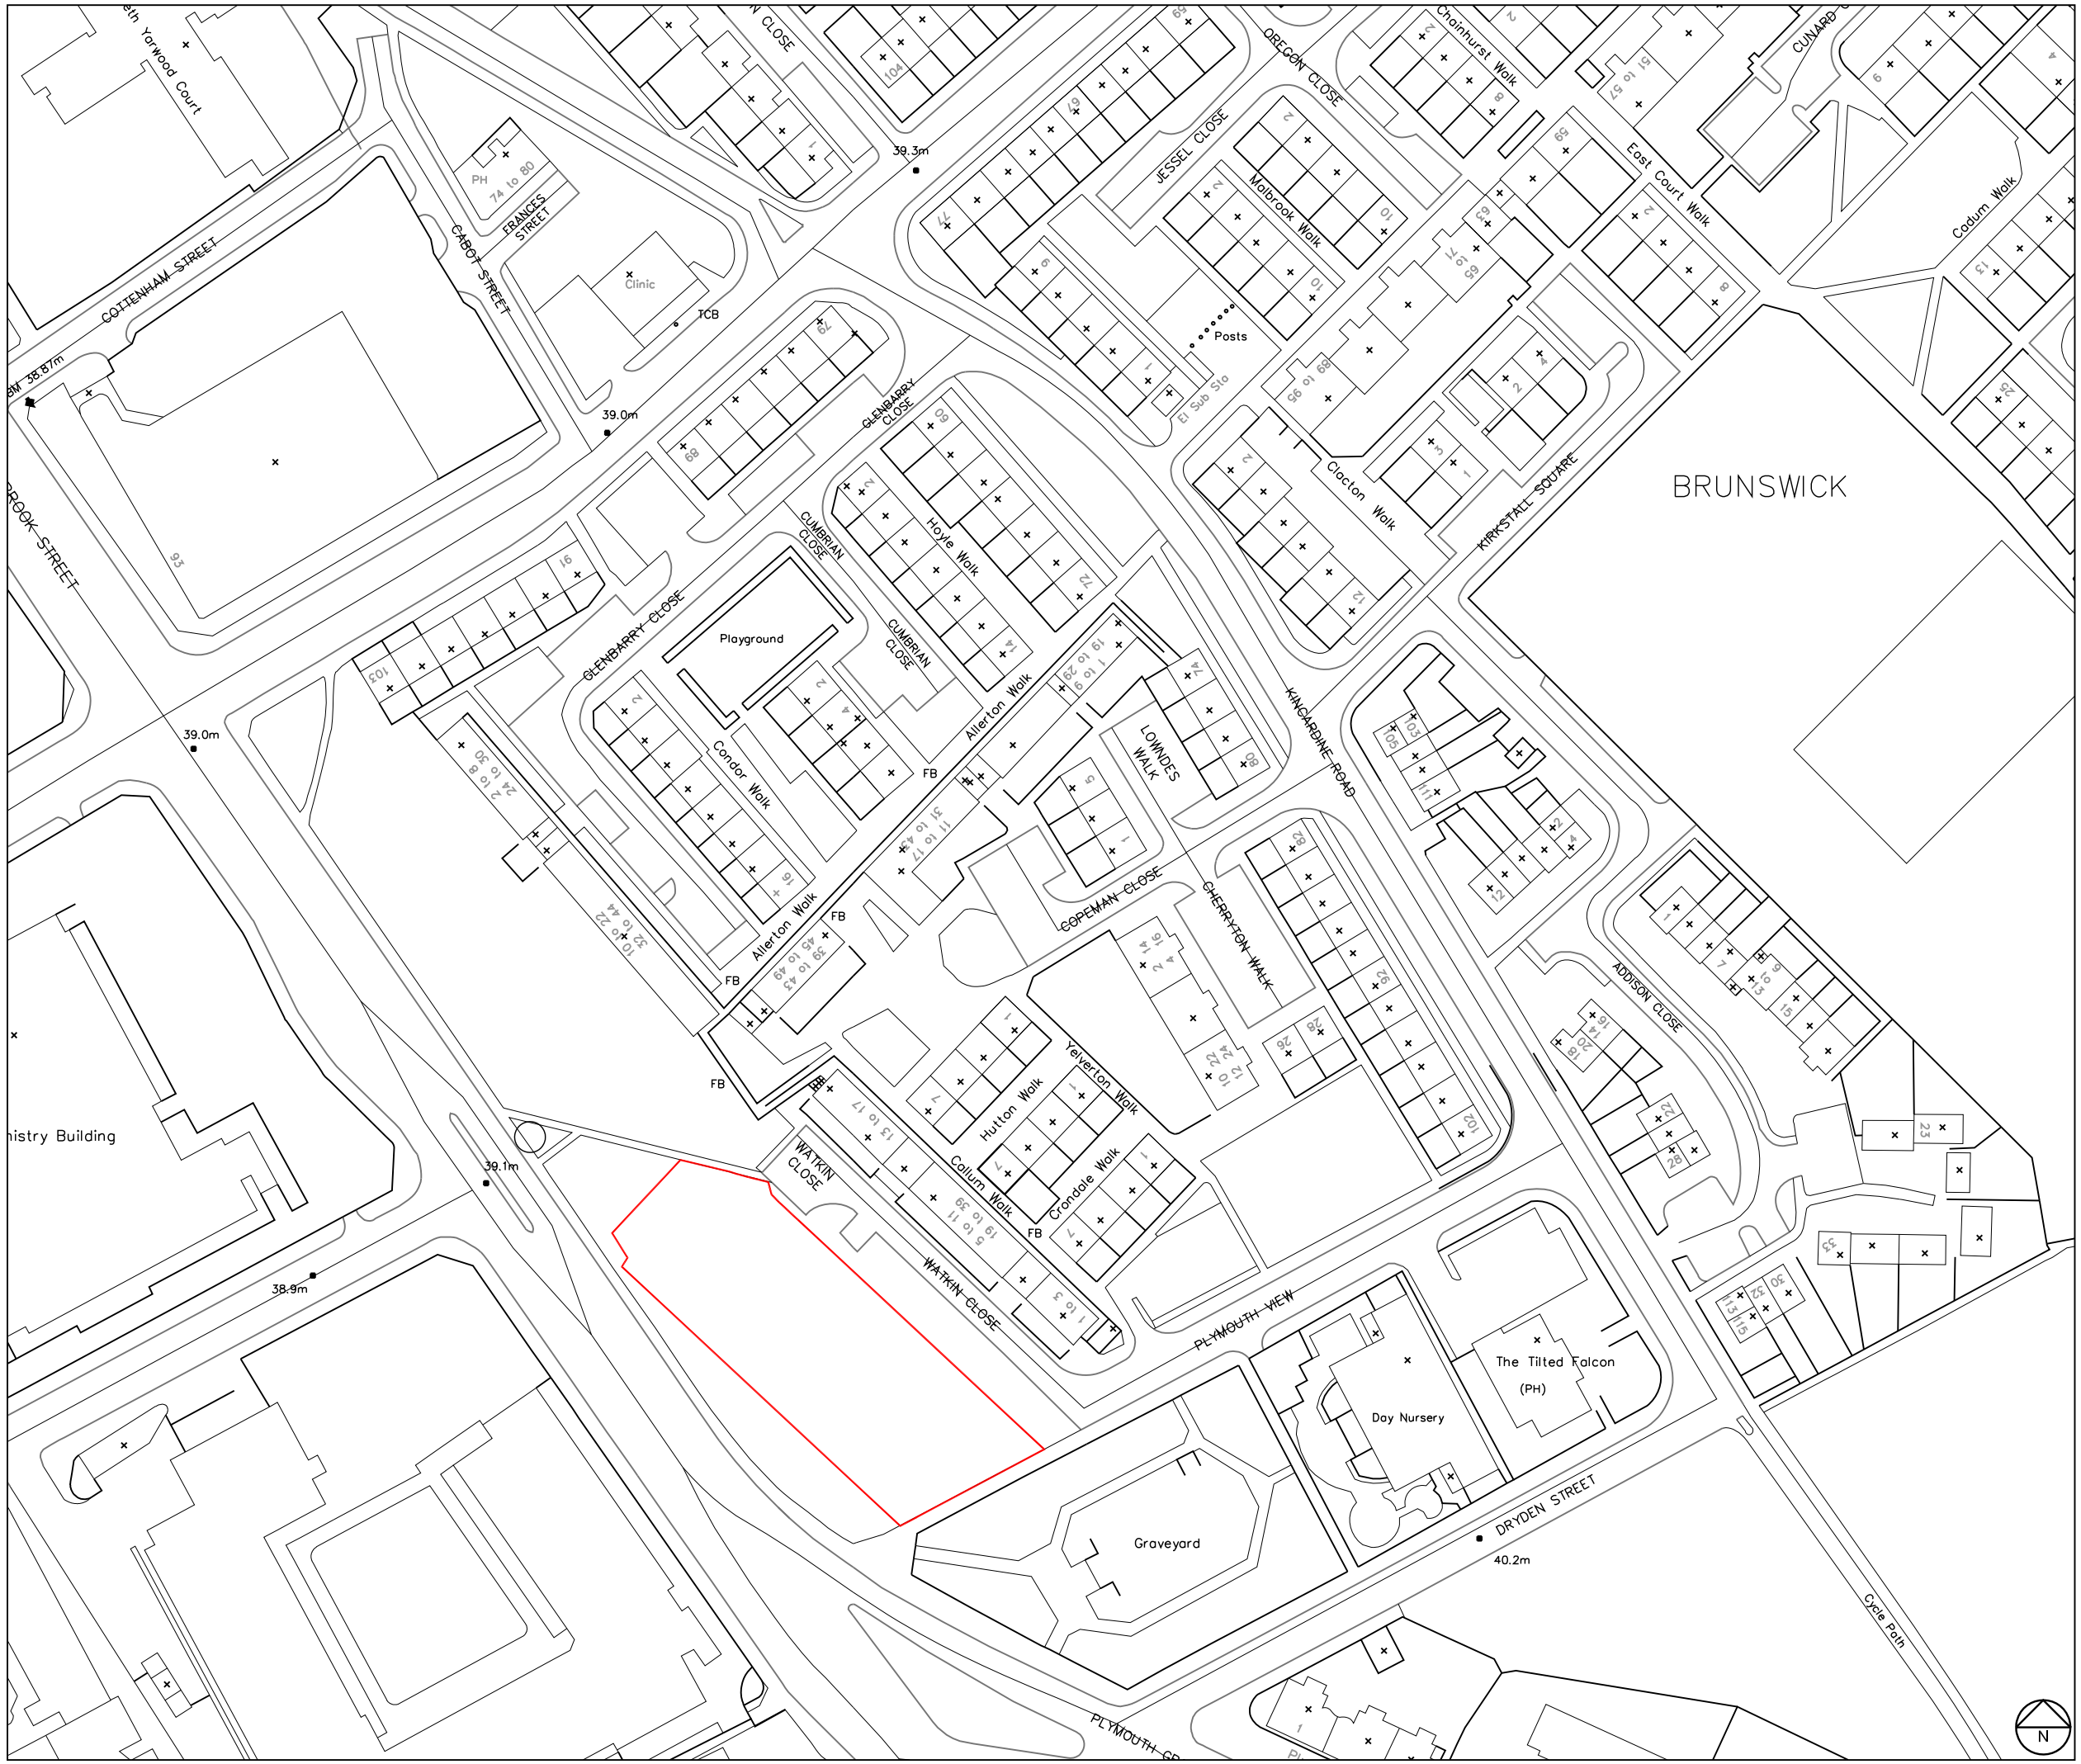

Do not scale from drawing
Dimensions are to be checked on site
If in doubt please ask

Planning Application Red Line Area

S4B

BRUNSWICK PFI

Existing Site Location Plan
13 Residential Units, Upper Brook Street
Phase AJ1 - Terrace B

Drwg. No: **7550 (01) 001** Rev: **A**

Date : 17.02.2014 Scale: 1:1250 @A3 Checked by : MG

buttress fuller alsop williams - architects

31-33 Princess Street, Manchester, M2 4BF - telephone + 44 (0)161 236 3303
fax + 44(0)161 236 3603 - web site:www.bfaw.co.uk - email:contact@bfaw.co.uk
Buttress Fuller Alsop Williams Ltd is Registered in England and Wales: 5363573