FOUNDATION DETAILS INDICATIVE ONLY
DESIGN RESPONSIBILITY BY OTHERS

The above loads are based upon unfactored Dead load of 0.91kN/m2+ Live load of 4.0kN/m2, no allowance has been made for wind loads (windloads to be confirmed and full structural design to be carried out by others).

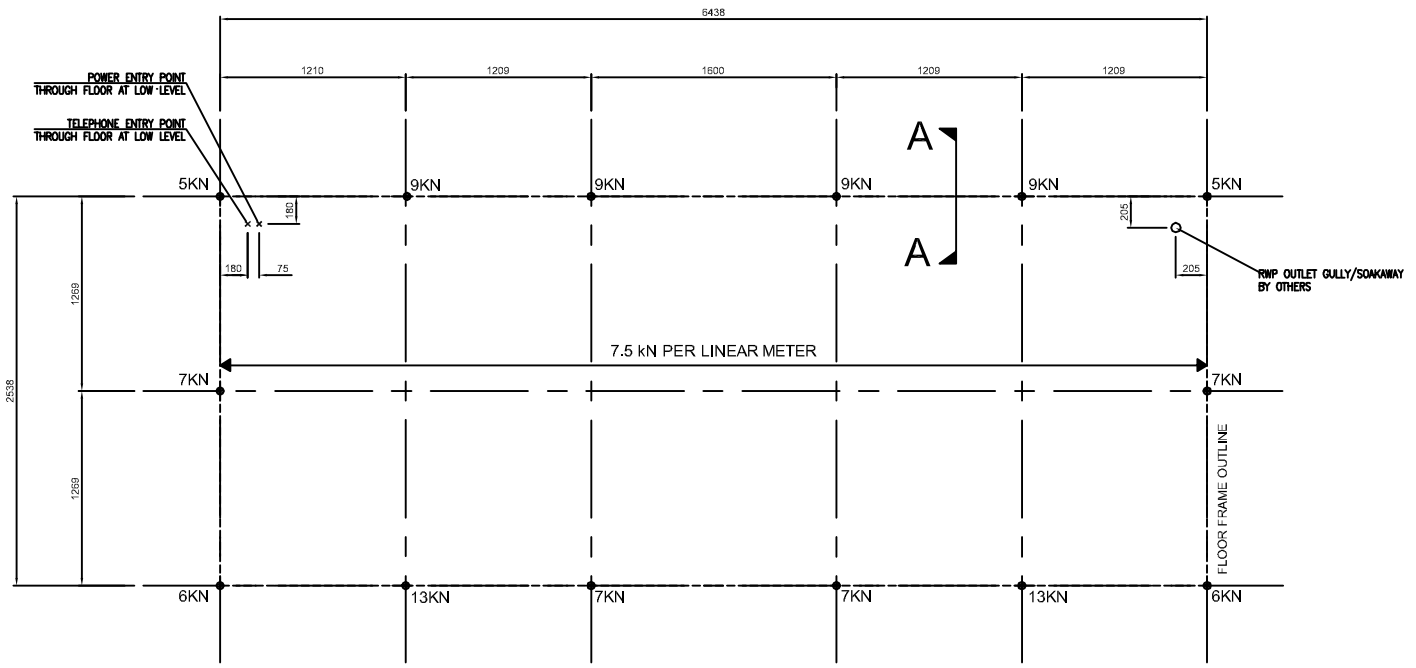

FOUNDATION LEVEL SETOUT NOTES:

1. FINISHED FOUNDATION LEVEL TO BE 10mm ABOVE THE HIGHEST POINT OF EXISTING GROUND LEVEL SURFACE.
2. EXISTING GROUND LEVEL SURFACE WILL REQUIRE ADDITIONAL GRADING AS NECESSARY TO ALLOW LEVEL ACCESS TO ENTRANCE DOOR.
3. BASE/SLAB TOLERANCES +0/-5mm.

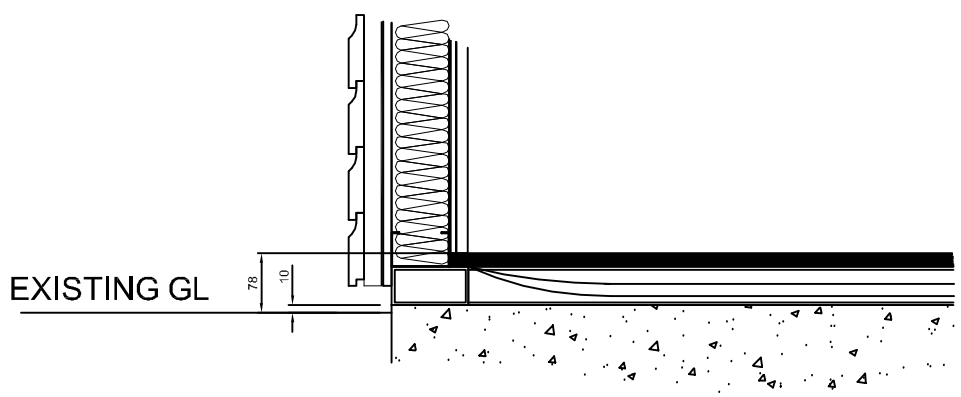

SECTION A-A

Rev	By	Date	Description	Chkd
C1	DSB	4.12.13	FIRST ISSUE	DA

PREMIER INTERLINK
WACO UK LTD

HEAD OFFICE
CATFOSS LANE, BRANDESBURTON, DRIFFIELD
EAST YORKSHIRE Y025 8EJ
Telephone: (01964) 545000 Fax: (01964) 545001
email: sales@waco.co.uk internet: www.waco.co.uk

Status	CONSTRUCTION
Client	TIMPSONS
Project	SLIMLINE KIOSK
Title	CONCRETE PAVING SLAB FOUNDATION DETAIL 6.6mx2.6m UNIT

Scale (at A3)	Drawn	Date:	Checked
1: 50	DSB	09.12.13	DB

Drawing No.	Rev
TIMP-STD-101	C1

TIMP-STD-101rev00.dwg dbrooks Dec 10,2013-2:23pm