

This drawing is the property of Technical Signs and must not be reproduced in part or in full without prior consent of Technical Signs.

Plan

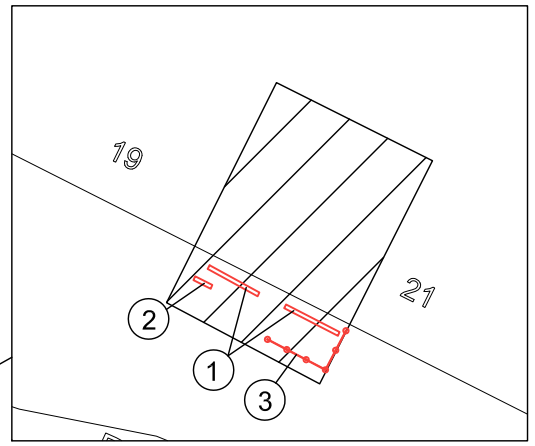

Block Plan
Scale 1:500

1. Text x2
2. Free standing menu
3. Windbreak x5

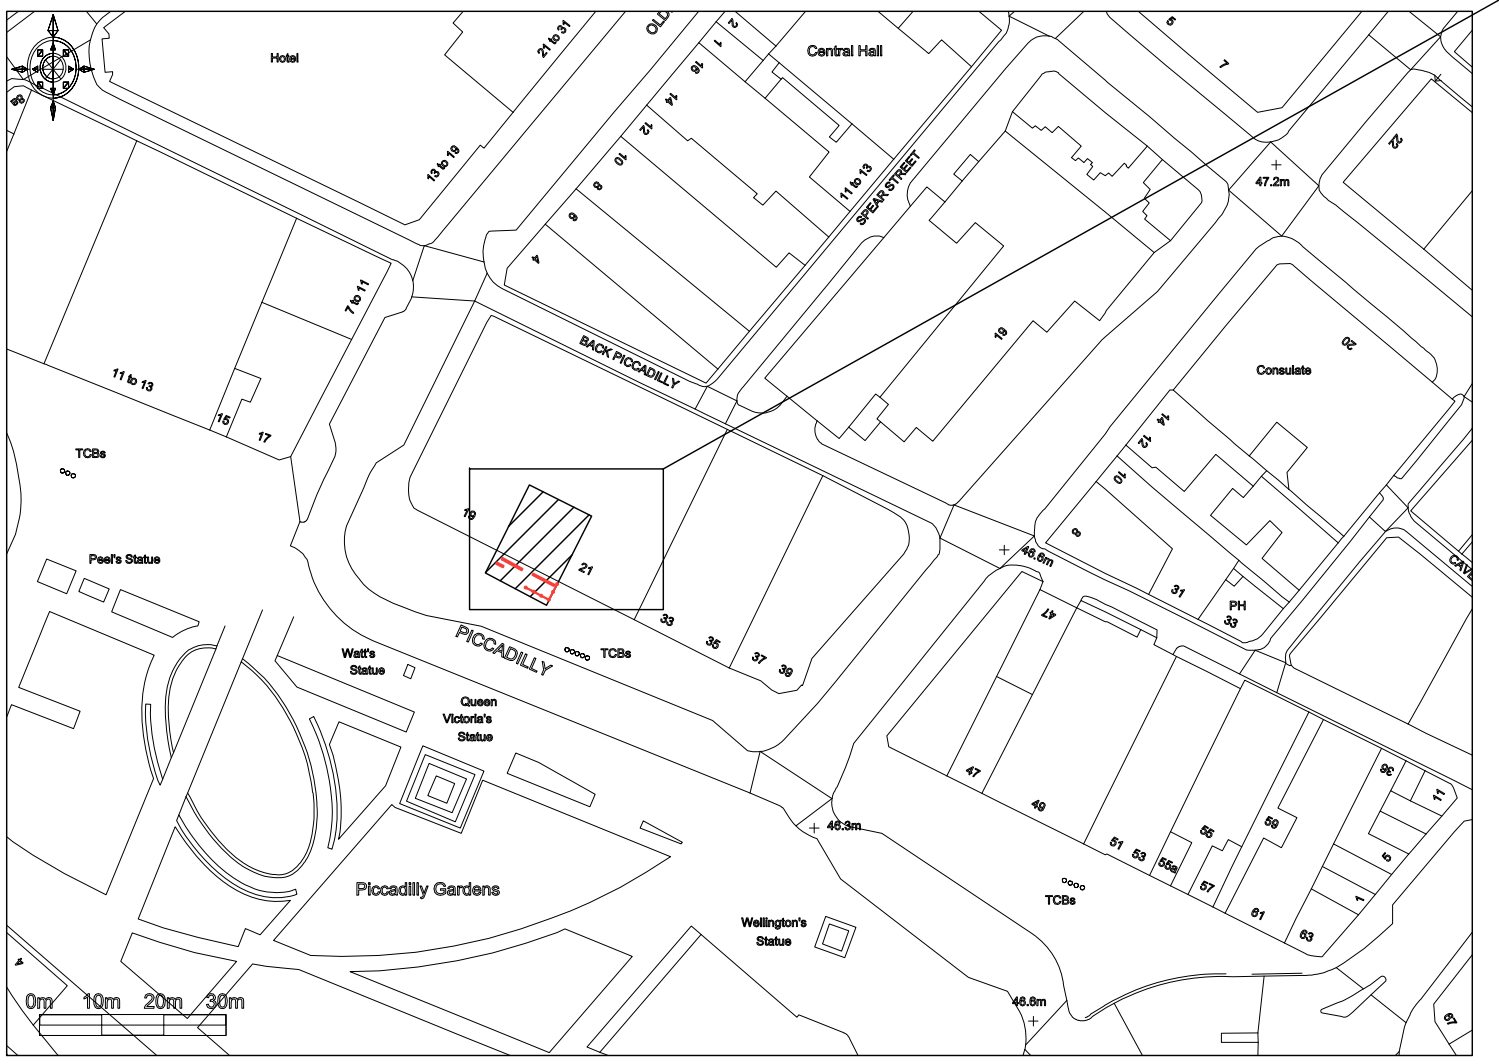

Site Plan
Scale 1:1250

A	Menu altered	16/12/13

Technical Signs
Floor 1 - Unit 3
Hille Business Centre
132 St Albans Road
Watford, Herts, WD2 4AE
Tel: 01923 811999
Fax: 01923 811998
E-mail: info@technicalsigns.co.uk

Client: Zizzi
Address/Job details: Unit 3 19-21 Piccadilly, Manchester, M1 1LR
Site Plan
Job No:
Drawn by: DN | Date: 22/11/13
Scale: As specified (A3) | Drawing No: 397761-4 | Rev: A