


Deansgate Local

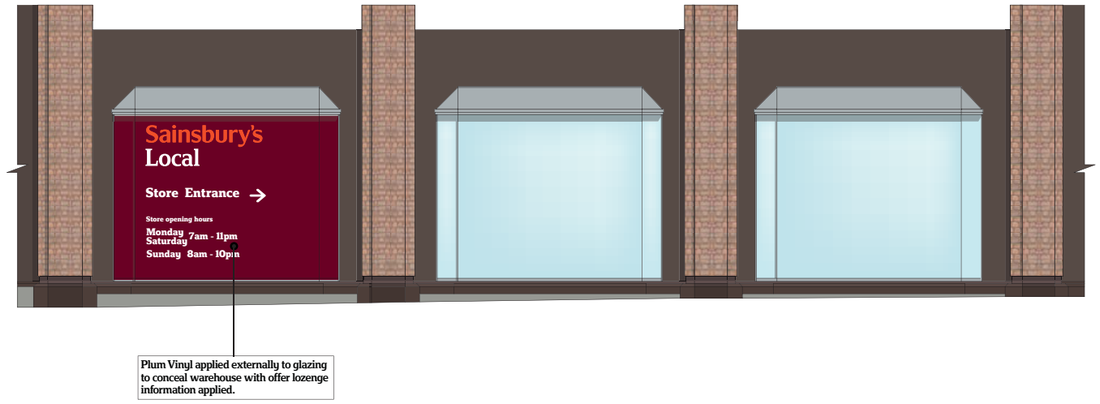

Elevation a

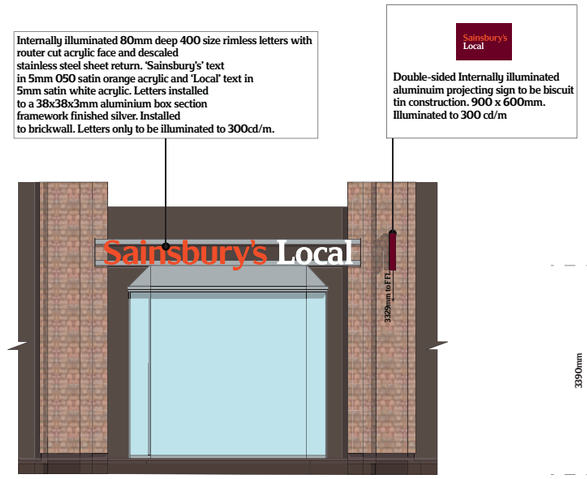

Elevation b

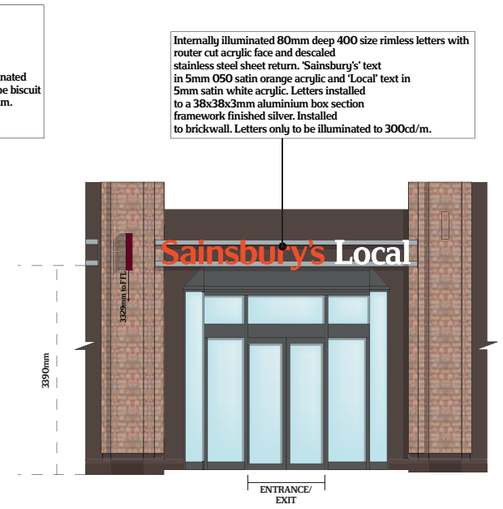

Elevation c



Fascia Dims, 1:50 @ A3



Fascia Details 1:50@A3





NOTES	REV	REVISIONS	DATE	REV	REVISIONS	DATE
PDRM approved	1#	Initial Layout.	20.02.14			

ORIGINATOR RDS/MS	AUTHORISED JF
DATE 20.02.14	SCALE 1:100 @A3
DRAWING NUMBER 4097G04-EE	REVISION 1#


PROJECT
DEANSGATE LOCAL

DESCRIPTION
PROPOSED EXTERNAL ELEVATIONS

Retail Design Solutions (Consultancy) Ltd
Retail Design Solutions (Consultancy) Limited, The Mill Store, Foundry Lane, Earls Colne, Essex, CO6 2SB
Company Registration No: 4378384
Tel - 01787 224878
Fax - 01787 224776
www.retaildesignsolutions.com
info@retaildesignsolutions.com


Sainsbury's
STORE DEVELOPMENT GROUP, SAINSBURYS SUPERMARKETS LTD
33 HOLBORN, LONDON, EC1N 2HT
TELEPHONE:- 020 7695 6000 FAX:- 020 7695 7610

Deansgate Local Fascia Cross Section

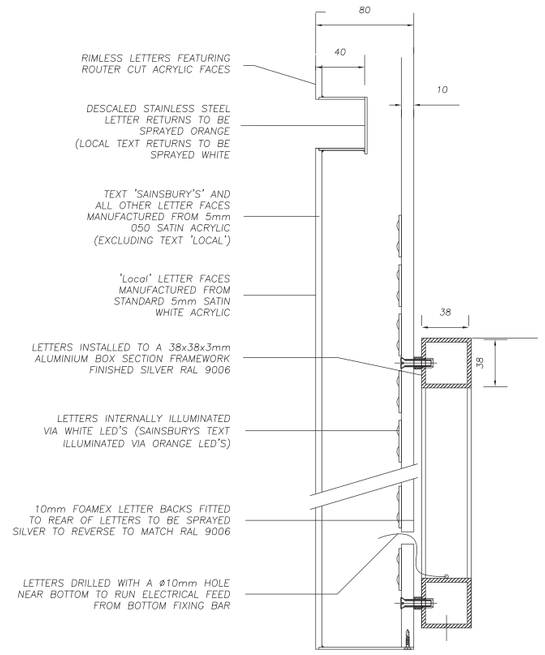

Section through Rimless Letters 1:5 @ A3

Deansgate Local Fascia Cross Section

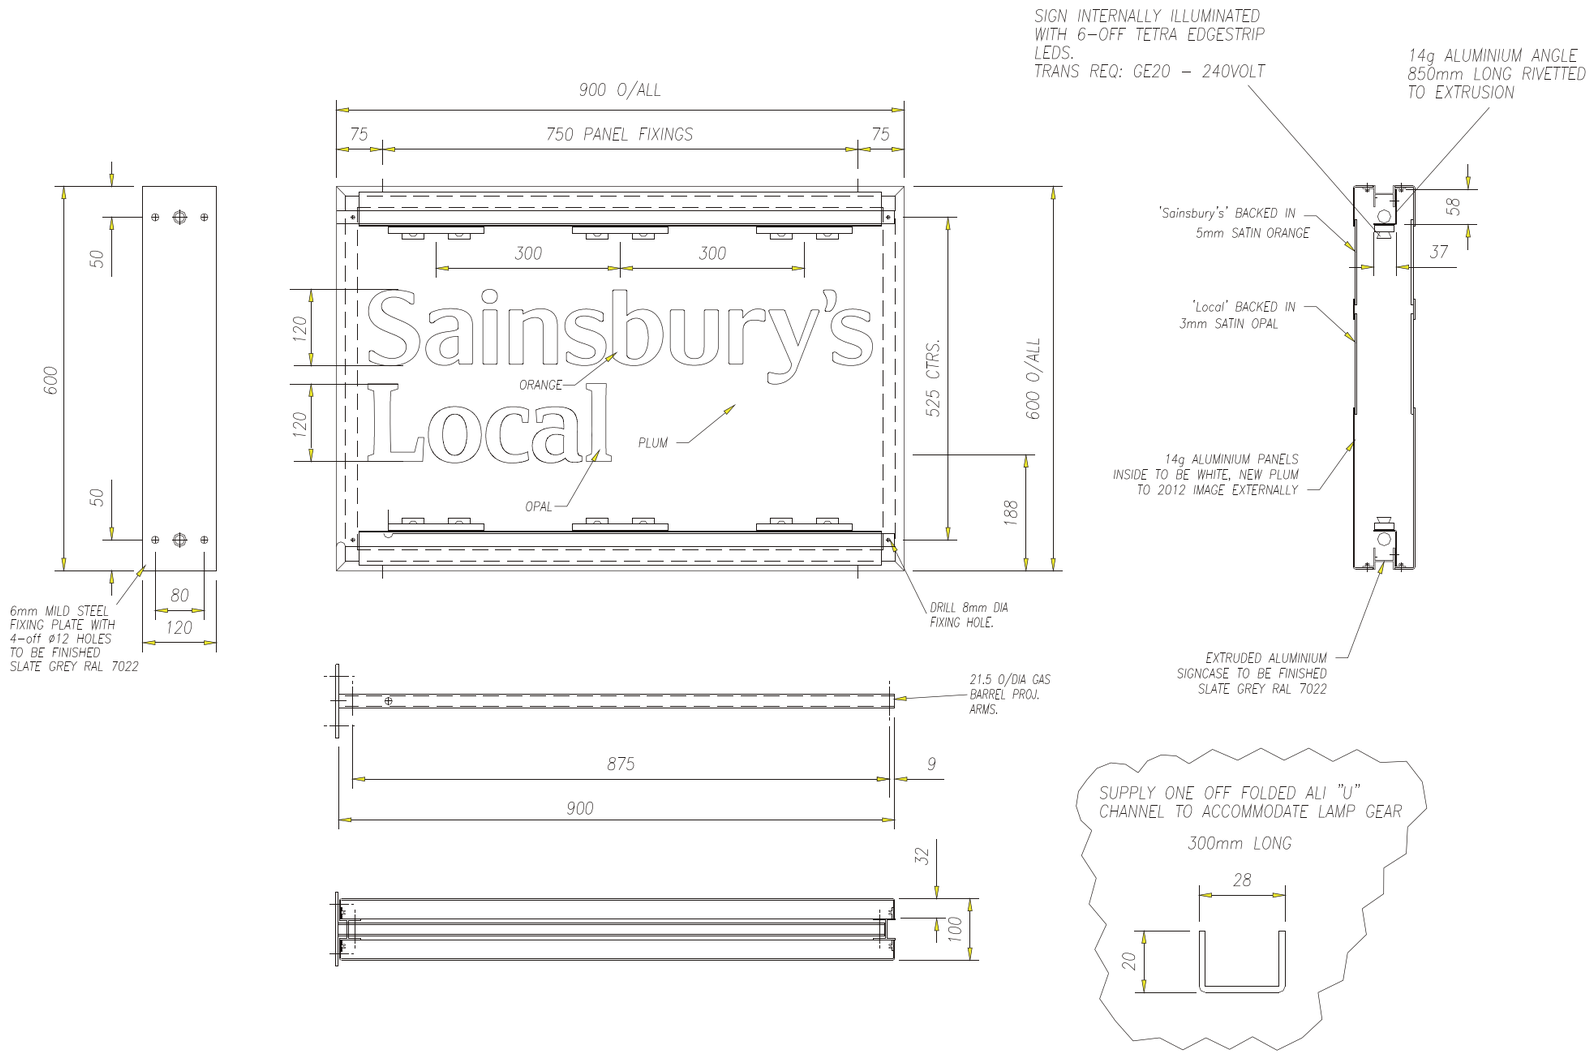

Projection Sign Cross Sect, 1:10 @ A3