EXISTING ELEVATIONS

(Before Works Under Permitted Development Commenced)



FRONT ELEVATION



SIDE ELEVATION



REAR ELEVATION

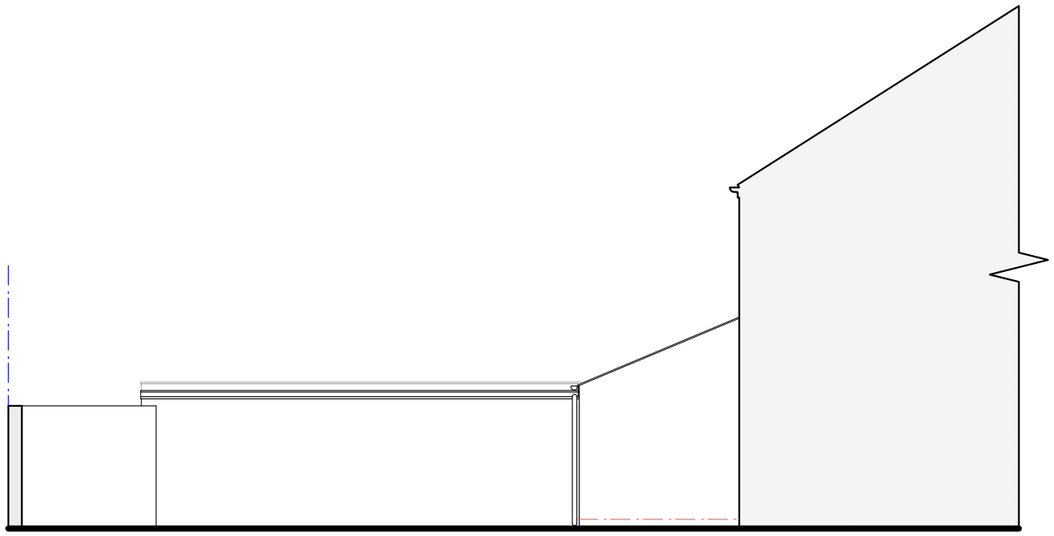

PART SIDE / GARDEN ELEVATION

ADS architects

RIBA Chartered Practice

Studio 18
18 Laburnum Avenue
Gee Cross
Hyde
Cheshire
SK14 5AY

T: 07720771341
E: info@adsarchitects.co.uk
W: www.adsarchitects.co.uk

Client: Greenyears Developments Ltd		
Job: Proposed Rear Extension / Side & Internal Alterations 187 Egerton Street Soutch, Cholrton, Manchester		
Drawing: Existing Elevations		
Scale: 1:100 @ A3	Date: March 2014	Drawn: PJM
Job No.: 0265	Dwg No: 003	Rev: -