
surveypartners.co.uk

Revisions:

A: Sign reduced to 9m x 6m. *Jan 2014*

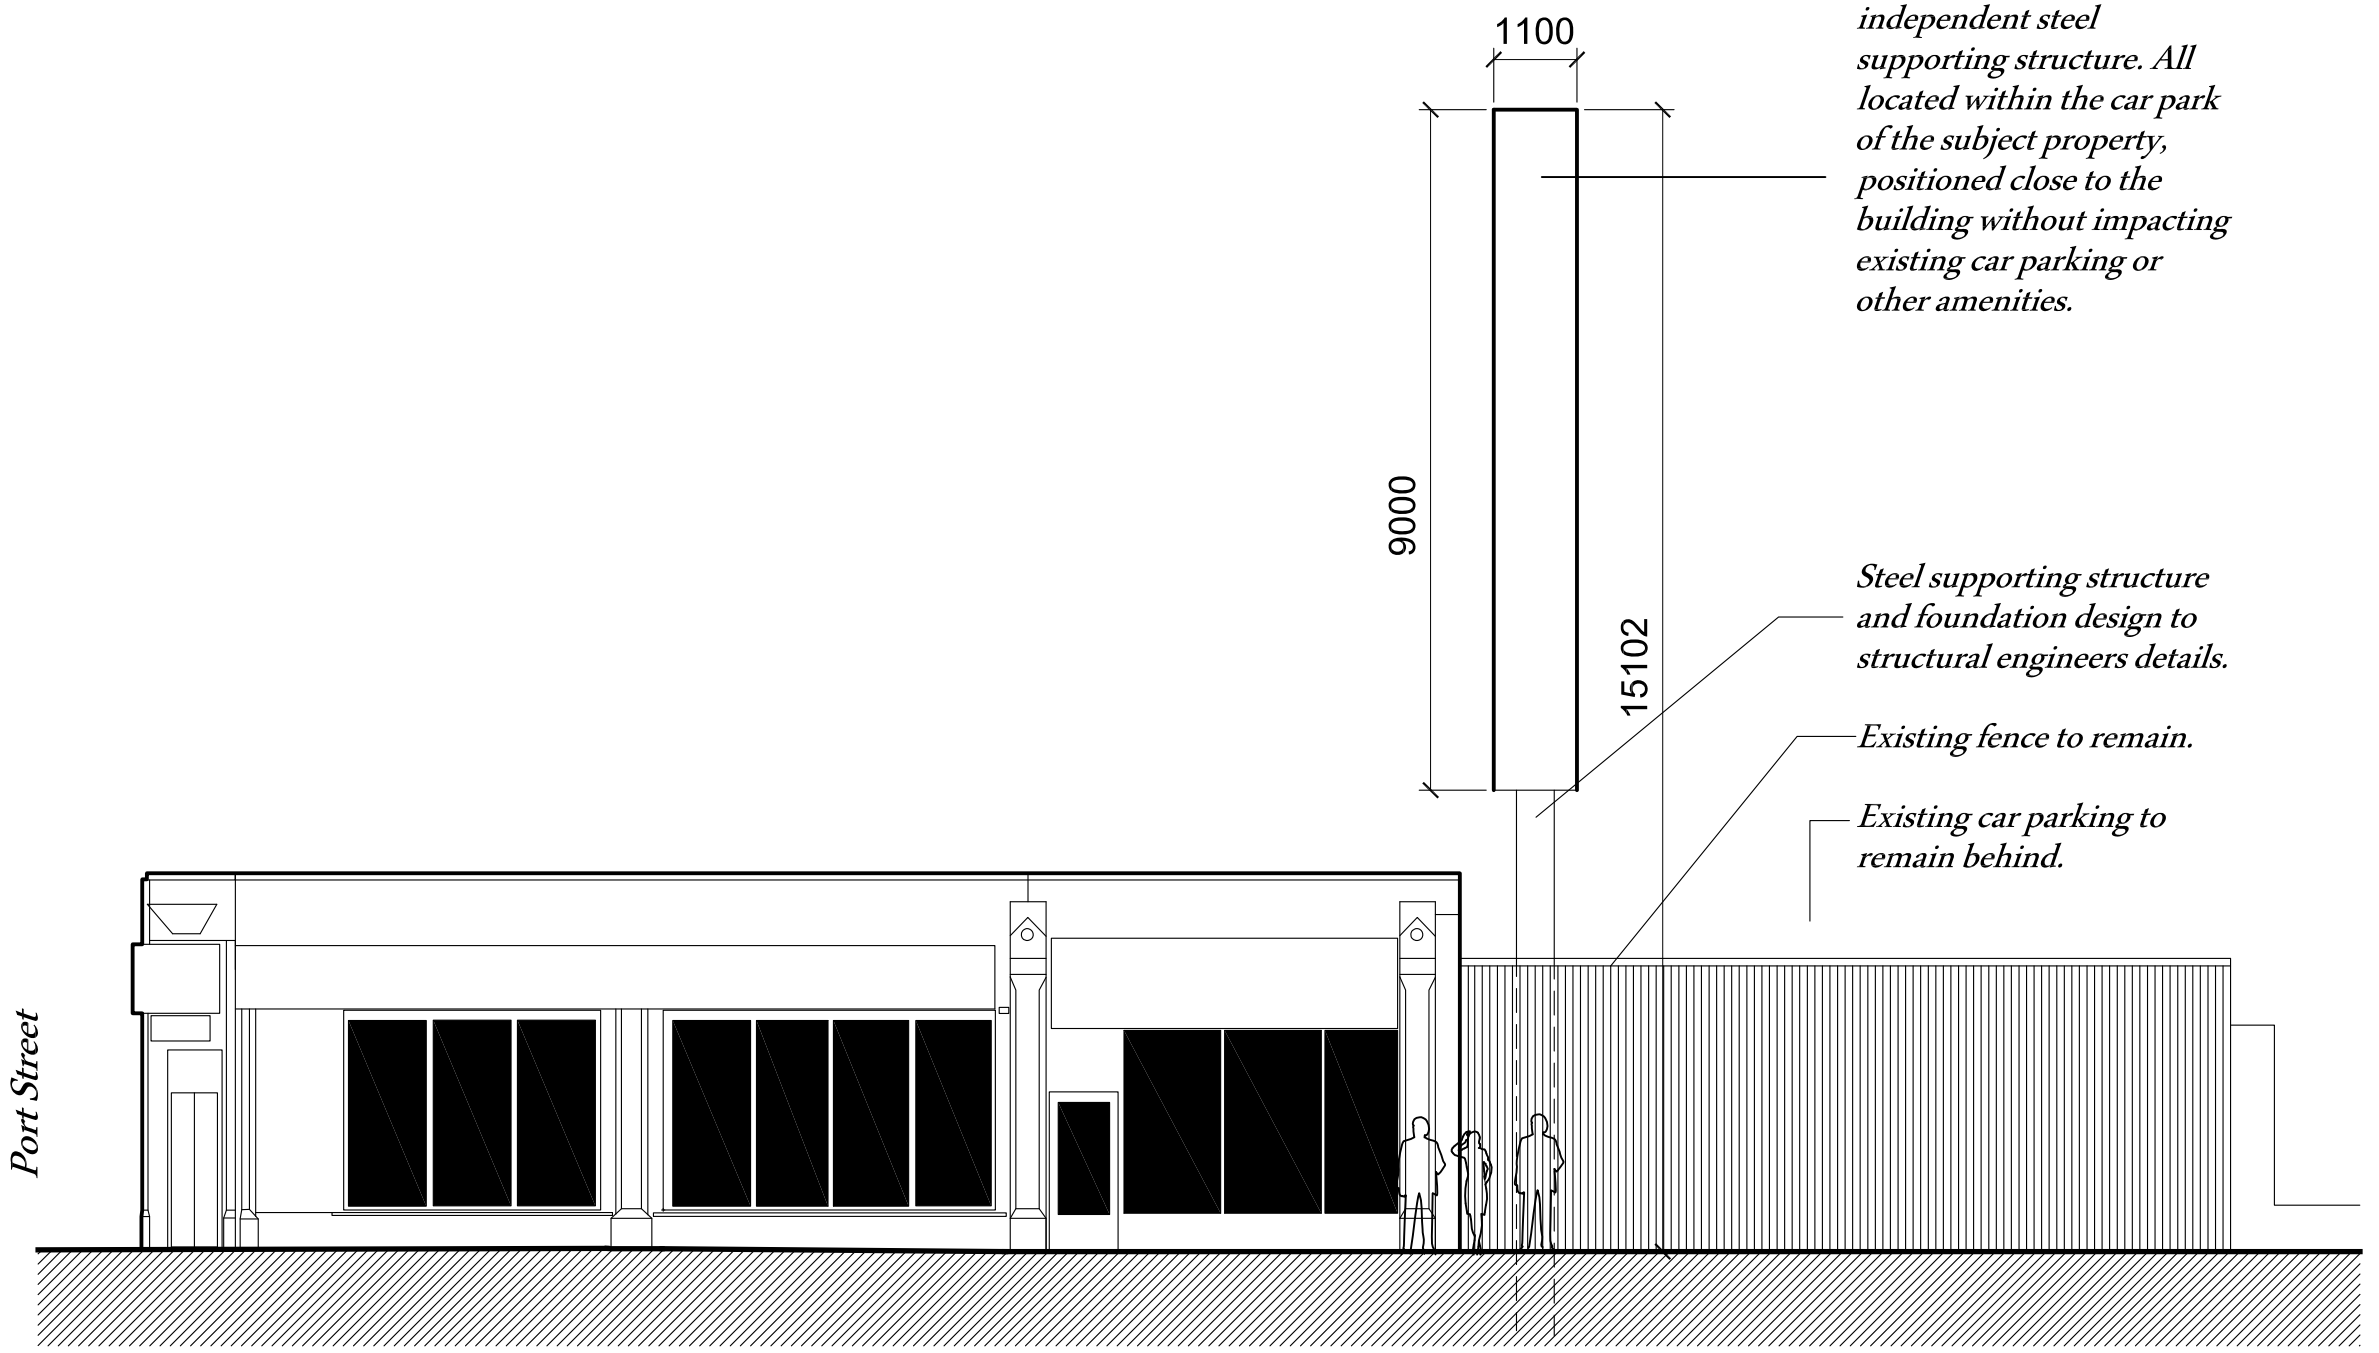

84 Great Ancoats Street, Manchester

North East Elevation as Proposed [to Great Ancoats Street]

INFINITY
OUTDOOR LIMITED

First Floor, 44 Charlotte Street, Mayfair, London, W1J 5BT
T. 0207 6290 250 www.infinity-outdoor.co.uk

Scale	*Size*	*Date*
1:100	A3	Mar2013

Drawing Title
NE Elevation as Proposed

Drawing Ref	*Revision No.*
IOL.GAS.05	A

This drawing is the property of Infinity Outdoor Limited (copyright is reserved). This drawing is issued on condition that it is not copied, reproduced, retained or disclosed to any unauthorised person, either wholly or in part without the consent in writing of Infinity Outdoor Limited.