THIS DRAWING IS COPYRIGHT AND SHOULD NOT BE REPRODUCED WITHOUT PERMISSION OF THE ARCHITECT
ALL DIMENSIONS TO BE CHECKED ON SITE – DO NOT SCALE




FRONT ELEVATION NORTH




SIDE ELEVATION EAST



REAR ELEVATION SOUTH

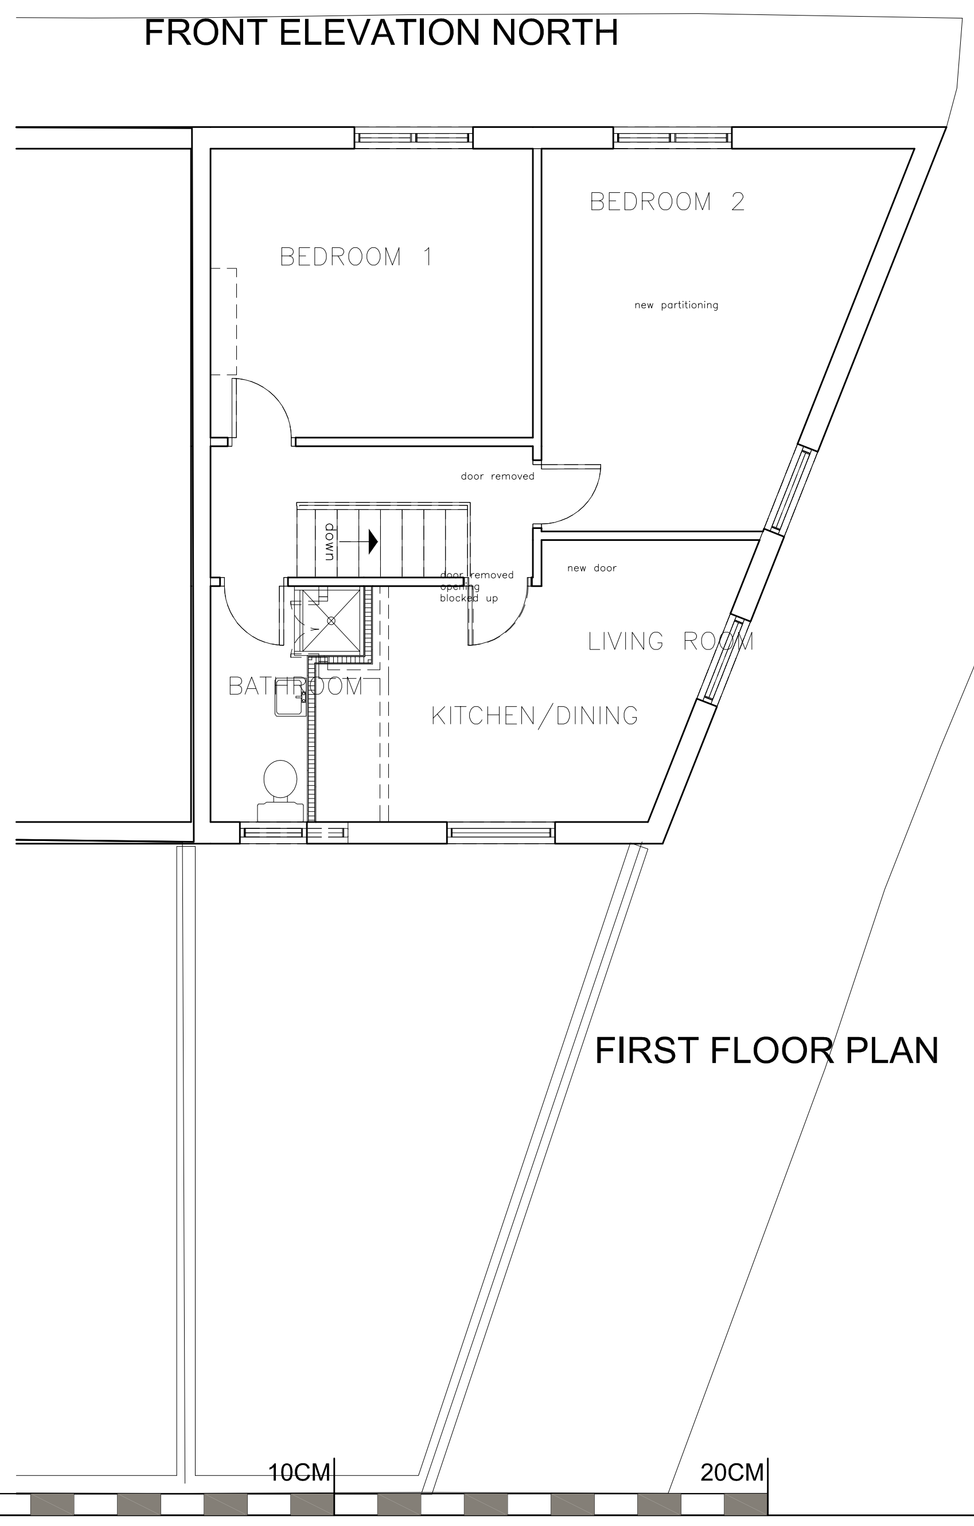

FIRST FLOOR PLAN

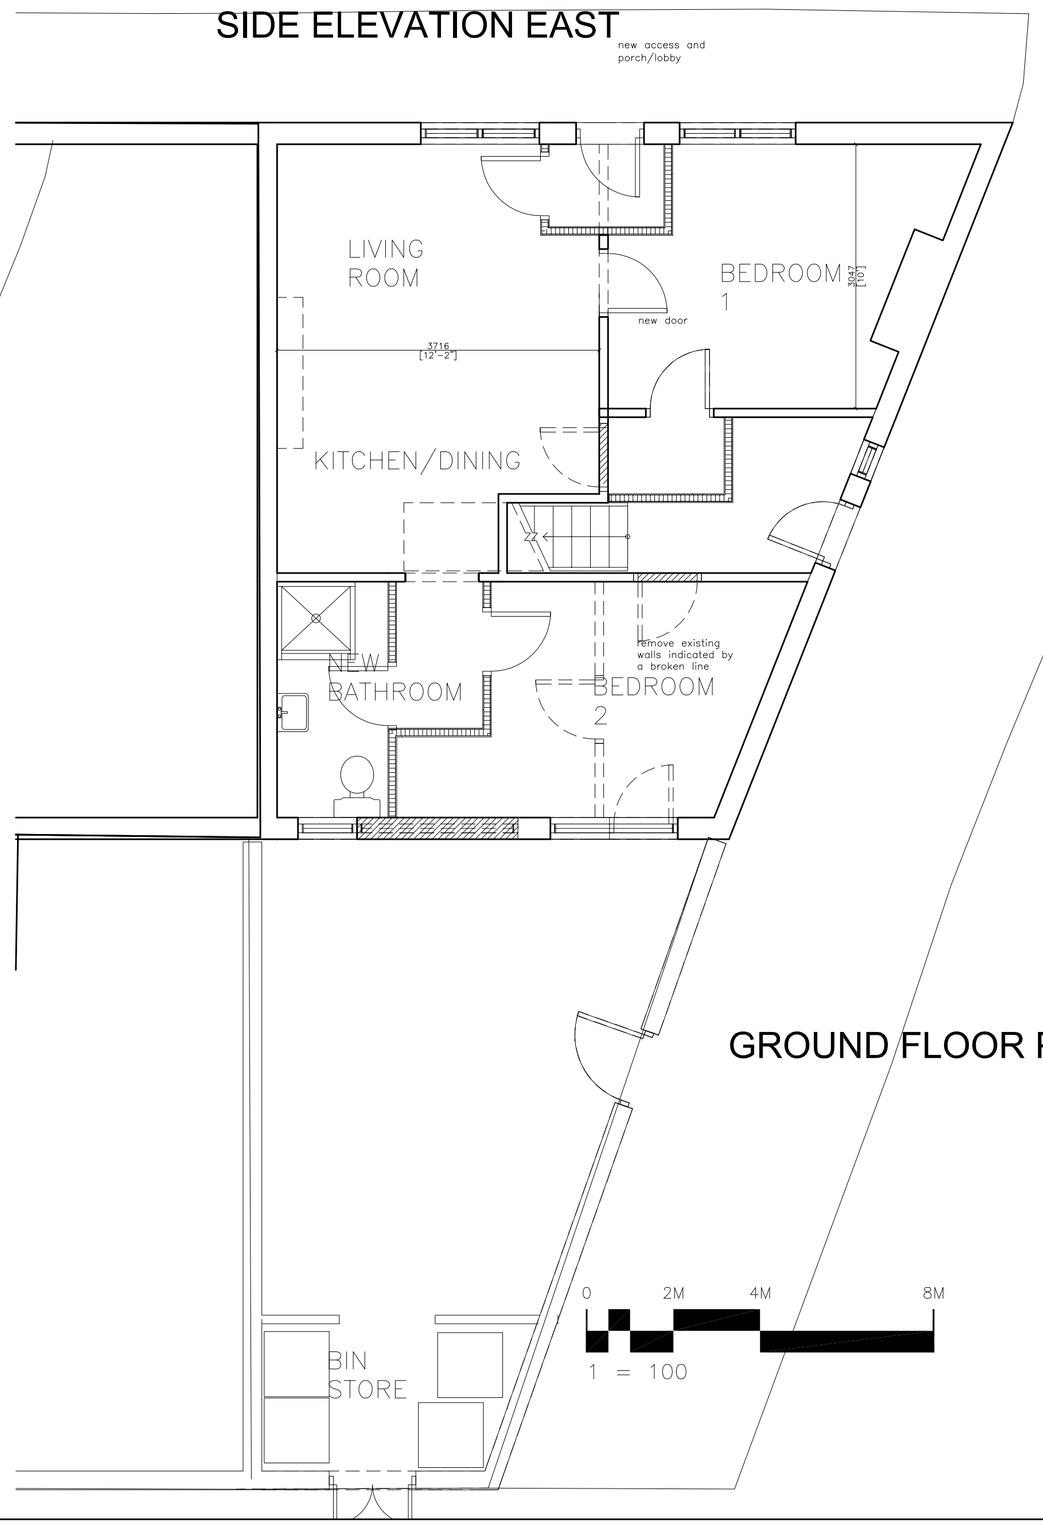

GROUND FLOOR PLAN

Revision C: Amend WC positions and bin store. 29/04/14
Revision B: Update the drawings. April 23 2014
Revision A: Update drawings. March 2014

GONSHAW ASSOCIATES
CHARTERED ARCHITECT
3 KENDAL DRIVE GATLEY CHEADLE SK8 4QJ
TEL: 0161 408 4882 MOBILE 07711583075
Email: ron@gonshaw-associates.com

CLIENT.	MRS HEEAM NOOR
SITE/CONTRACT	CONVERSION, FIRST FLOOR APARTMENT 52 YEW TREE ROAD, MANCHESTER M14 7PP
TITLE.	PROPOSED PLANS AND ELEVATIONS
DATE. OCT 2013	SCALE. 1:50
DRAWN.	CHECKED.
DRG No.	40143 / 04 / C

A1 10CM 20CM