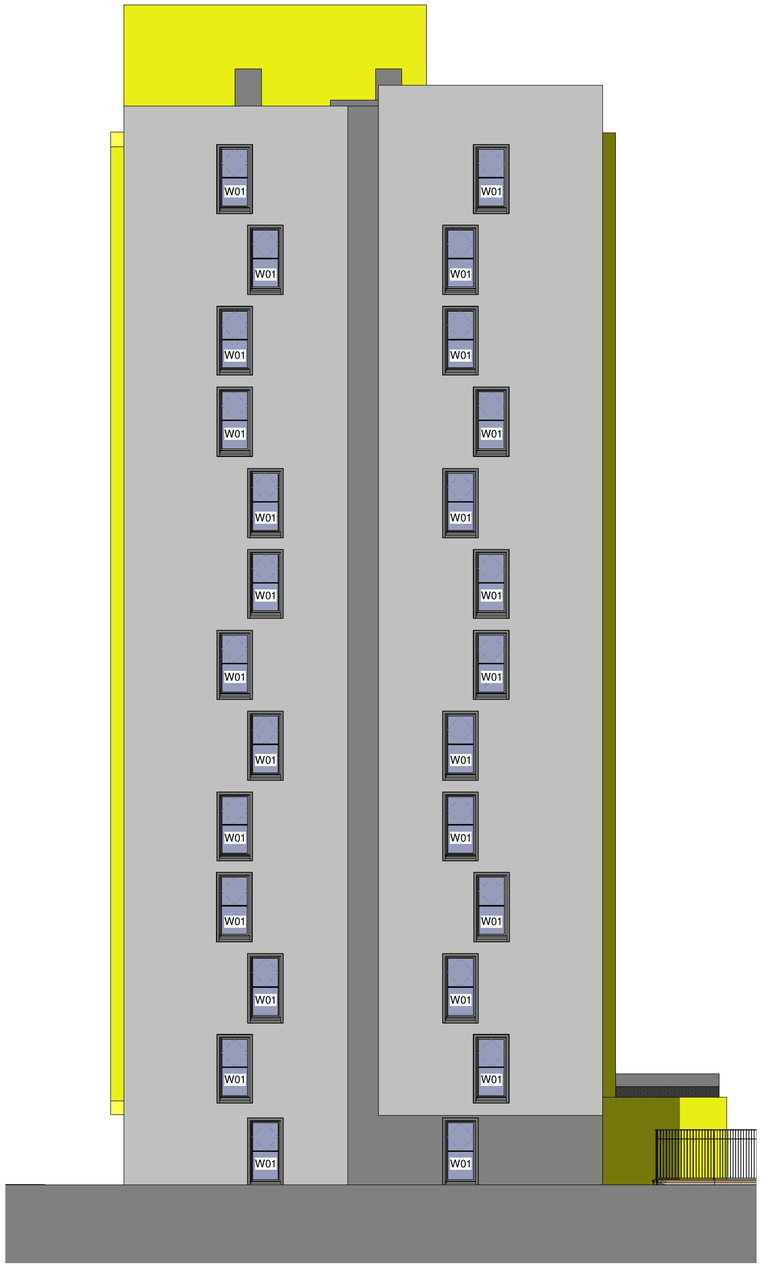

Proposed South Elevation
1 : 100

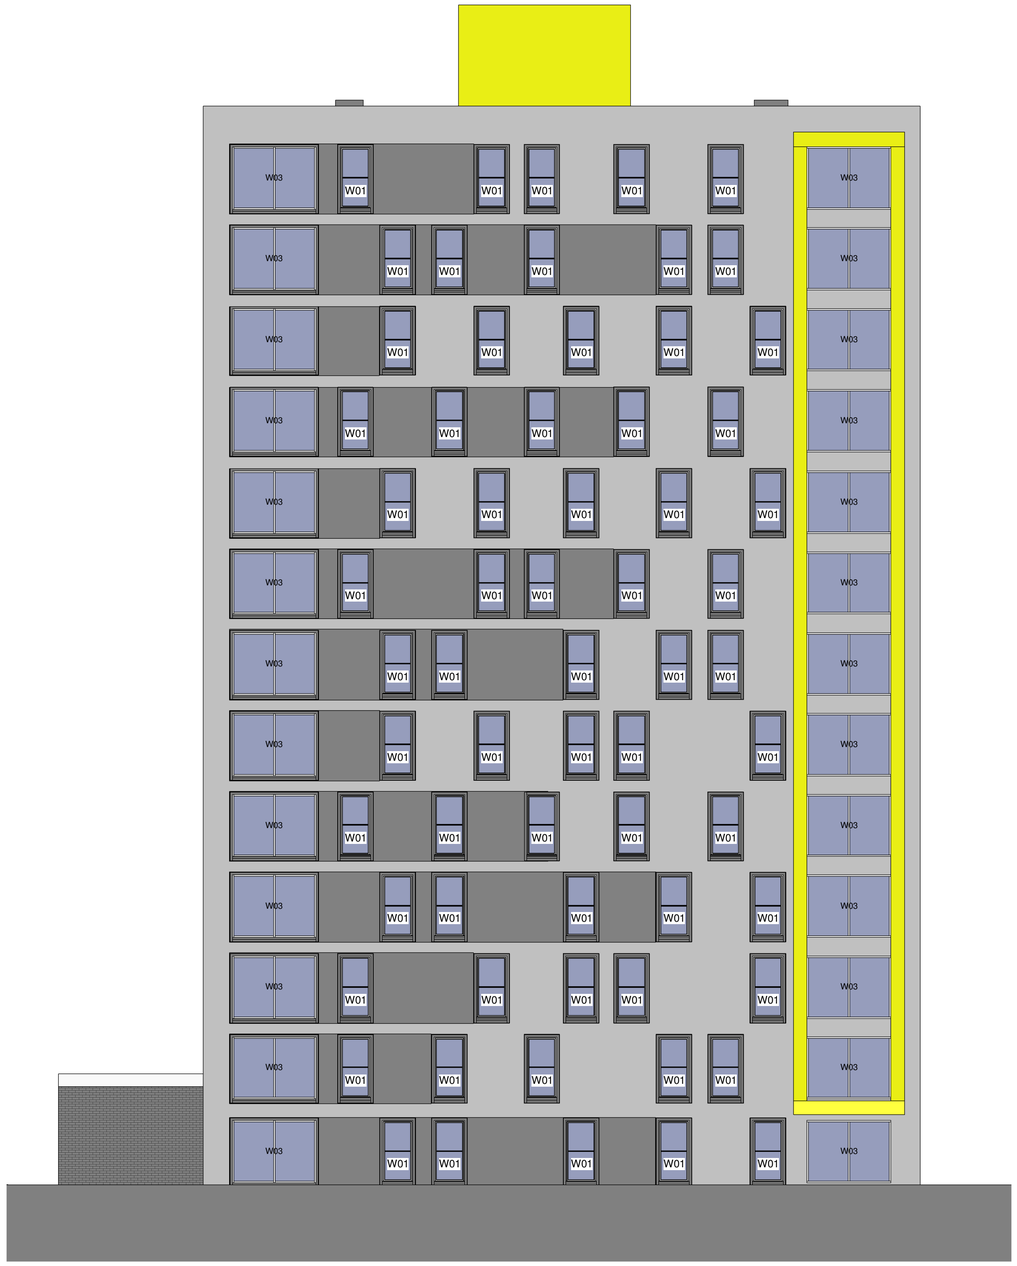

Proposed West Elevation
1 : 100

Material Finishes

Rockpanel - Ebony Slate.
to be installed according to manufacturers details - jointing locations to be agreed although all are to generally align with window jambs, head or cill. Sysytem to be mechanically fixed back to existing facade, insulation to be fitted and mechanically fixed between cladding panel and existing structure.

Rockpanel - Ebony Marble
to be installed according to manufacturers details - jointing locations to be agreed although all are to generally align with window jambs, head or cill. Sysytem to be mechanically fixed back to existing facade, insulation to be fitted and mechanically fixed between cladding panel and existing structure.

Rockpanel - Brilliant - Flavi.
to be installed according to manufacturers details - jointing locations to be agreed although all are to generally align with window jambs, head or cill. Sysytem to be mechanically fixed back to existing facade, insulation to be fitted and mechanically fixed between cladding panel and existing structure.

NOTES

The Contractor is to check all dimensions and conditions on site before commencing. Do not scale from this drawing.

This drawing remains the copyright of POZZONI LLP.

Scale Bars TO BE USED ONLY AS GUIDANCE

1:100	mm	1000	3000	5000	
1:200	mm	2000	4000	6000	
1:500	M	5	15	25	
1:1250	M	10	30	50	70

KEYPLAN

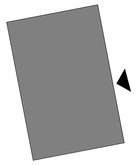

Note:

Due to Health and Safety restrictions, areas of the existing building are currently inaccessible and therefore have not been fully surveyed. Drawings have been drawn to information available. Dimensions shown therefore are subject to an accurate on site measure.

All external areas and openings have however been surveyed.
Layout based on Survey Systems drawing: SSL-15084-100-1:1 CC-FLR

Rockclad panel batches delivered to site must be mixed to prevent large areas of patching and discolouration.

Rev	Description	By	Date
B	Window references added	DY	30.04.14
A	CONSTRUCTION ISSUE	DY	17.04.14

Client: HCT | Rowlinson

Job: Rodney Court

Drawing: Proposed GA Elevations - Sheet 1 of 2

Drg No.: P3453-03 - 202 Rev: B

Date: 25/10/13 Scale: As indicated @ A1

3D CoOrd: AMS 2D CoOrd: DY Approved: AMS

Project Status: Feasibility / Tender / Construction / Design / Contract / As Built

POZZONI

16 Bowling Green Lane
London
EC1R 0BD

2 Woodville Road
Altrincham
WA14 2FH

020 787 0079
architects@pozzoni.co.uk

0161 928 7848
www.pozzoni.co.uk

Drawings and models powered by POZZONI BIM using AutoDesk. Revit ® Contact us for details