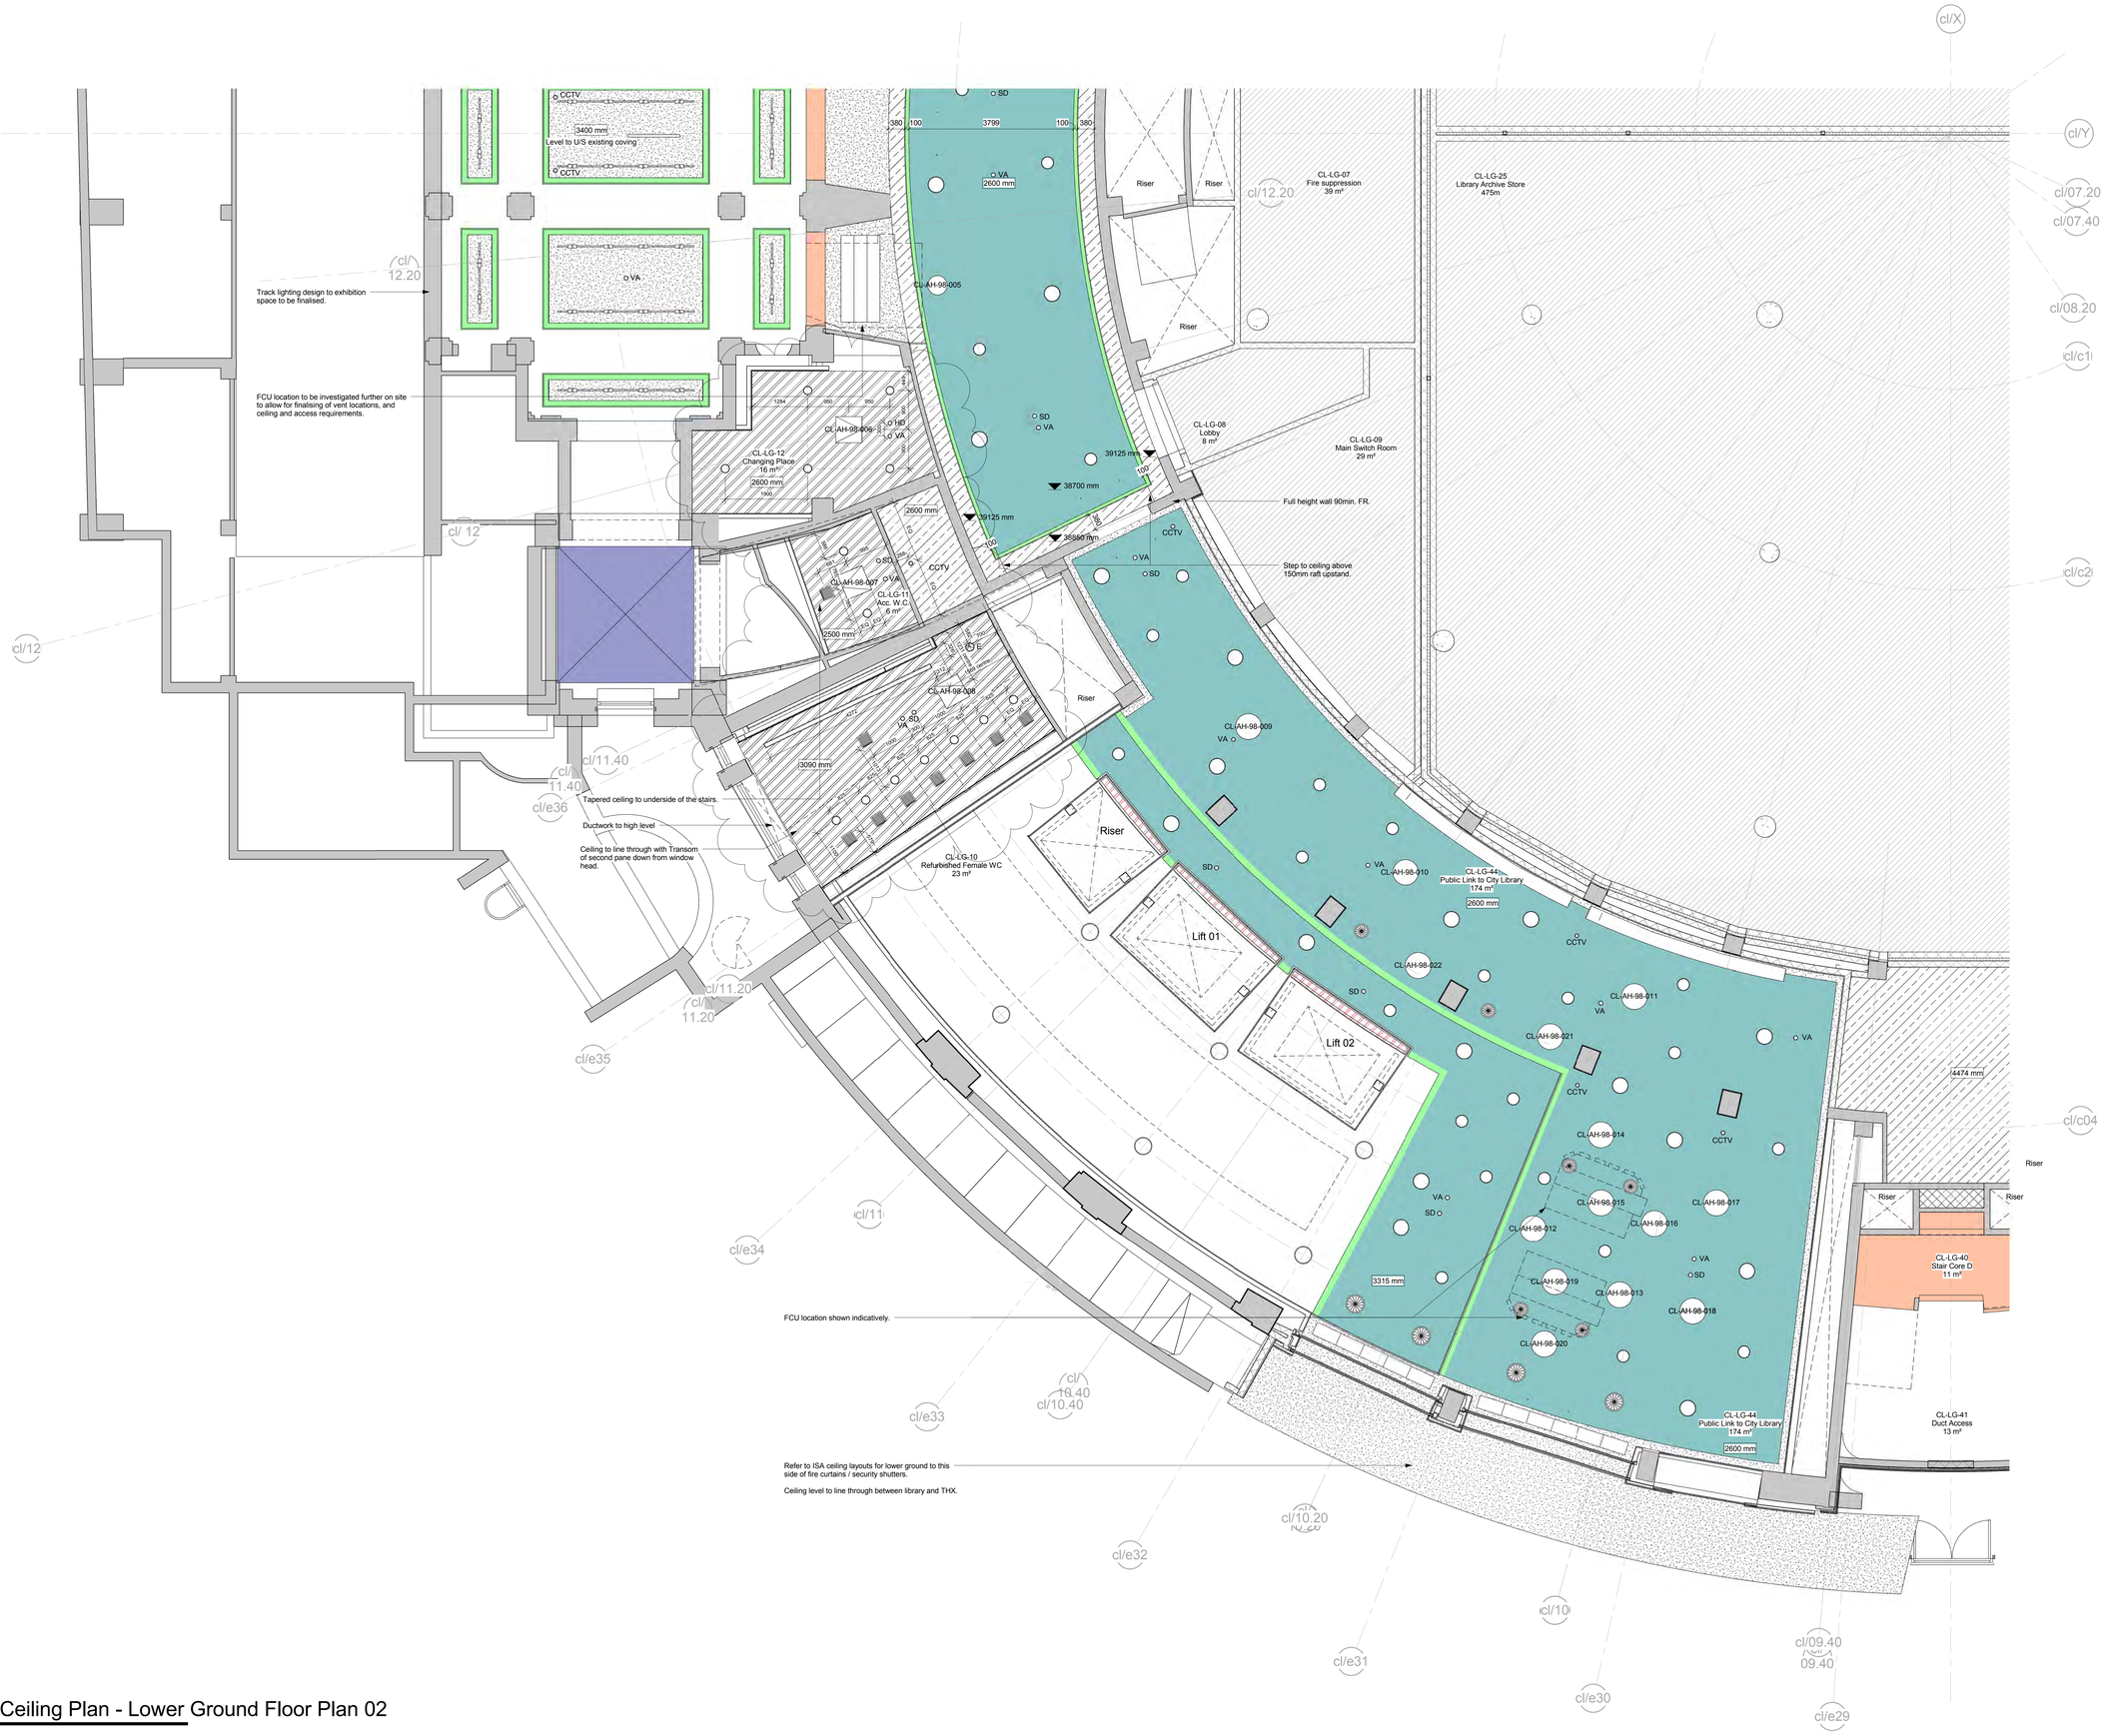

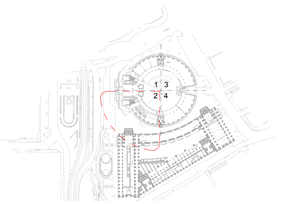

Knauf Apertura perforated rafts and lining to soffit. with moulded plaster perimeter all on MF grid supported from existing soffit.

2 x 12.5mm Wallboard on MF grid supported from existing soffit. K10-225

1 x 12.5mm Wallboard on MF grid supported from existing soffit (to suspended rafts dressed into GRG perimeter upstand's and apertura panels). K10-225B.

2 x 12.5mm Wallboard on MF grid supported from existing soffit. (Moisture Resistant). K10-225A.

GRG soffit / ceiling mounted rafts supported from existing soffit. (150mm upstand to raft).

2 x 15mm Fireshield on MF Grid supported from existing soffit with insulation between framing. K10-226.

Metal perforated ceiling panel system. With openable panels to provide services access.

K10/228 -TLFR board 136mm thick direct fix to existing soffit. To receive uni-strut supports for services.

K10/891 - TLFR board with 40mm Vermiculux fixed directly to soffit (with no voids above) to provide a minimum 4hr FR.

Concrete Sealer to underside of proposed slab.

Lift shaft internal metal soffit.

Existing perimeter of ceiling and coving retained with new lath and plaster ceiling to tie in with existing.

Existing ceiling and coving retained with minor alterations where required - General ceiling

NB - Min. 300mm (subject to existing coving) strip to perimeter of room to be maintained to allow new ceiling to blend seamlessly into this ceiling.

Existing ceiling retained - High Significance

Proposed Apertura random circular perforated plasterboard ceiling with integrated access panels and lighting. (Pattern proposed shown).

Proposed Access Hatch

Proposed new coving to match existing coving to room highlighted.

Proposed location of projector and suspended light fittings to feature areas. with furniture location below.

Indicates proposed locations of roller racking below.

Indicates indicative locations of PA system TBC with NG Bailey proposals.
Indicates indicative locations of CCTV, PIR system TBC with NG Bailey proposals.

Indicates indicative locations of recessed downlighters.

Indicates indicative locations of recessed strip lighting

Indicates indicative locations of grilles for specification refer to NG Bailey design.

Indicates indicative locations of burgess access panels.

PB SO — Indicates Plasterboard structural opening for lights, access panels etc.

VA, SD, CCTV, RL, HD — Indicates indicative location of Voice Alarm (VA) speakers, Smoke Detectors (SD), CCTV cameras, recessed Luminaire's (RL), Heat Detectors (HD).

Full co-ordination between Mechanical and Electrical services required prior to installation.

Light lengths shown based on information provided by NG Bailey. Should light lengths shown change setting out shown will need to be revised.

Revision	Date	Drawn By
D	27/08/13	TTa
Dimensions incorporated.		
C	10/04/13	SAy
Bulkhead and raft to exhibition space amended.		
B	19/12/12	SAy
Revised ceiling/lighting layout.		
A	21/02/12	SAy
Construction Issue		

Status
Construction

Project
Manchester City Council
Central Library
St Peters Square, Manchester

Ryder Project Ref: 2164

Drawing
Proposed Detailed Ceiling Plan - Lower Ground Floor Plan 2

Project No. 1255-RYD-DR355-98351-RevD
Drawing No.

Scale at A0: As indicated
Drawn By: SAy

info@ryderarchitecture.com
www.ryderarchitecture.com

Ryder

Detailed Ceiling Plan - Lower Ground Floor Plan 02

1 : 50