Do not scale from this drawing. All information should be checked by the contractor on site before commencing work. Any discreprencies should be reported to Archirama immediately. All rights are reserved and are not transferable. Unauthorised reproductions of this drawing are not permitted.

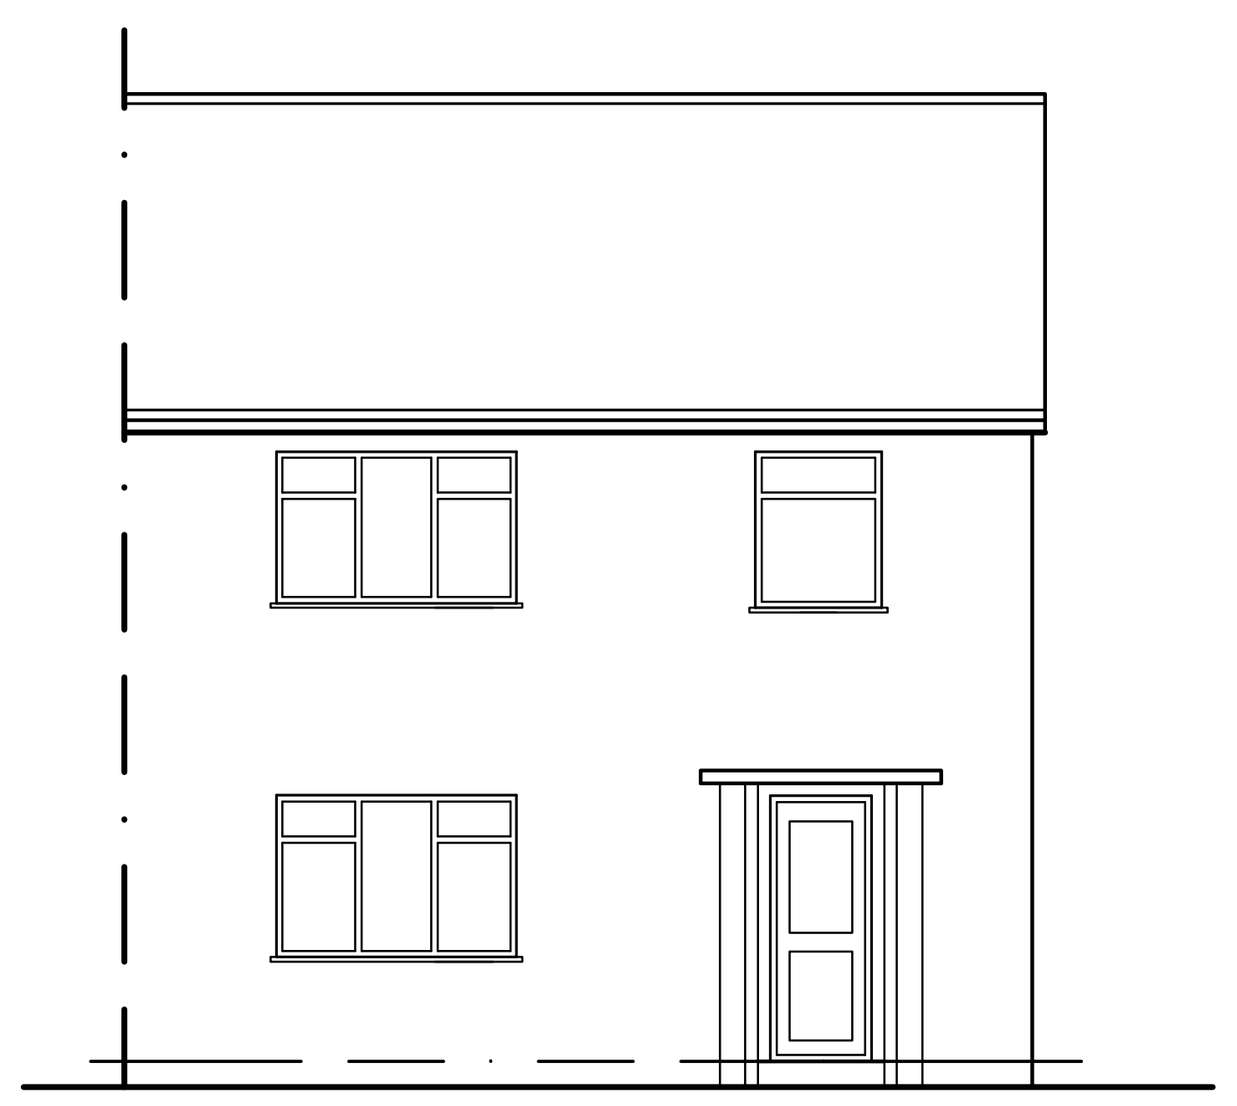

EXISTING FRONT ELEVATION

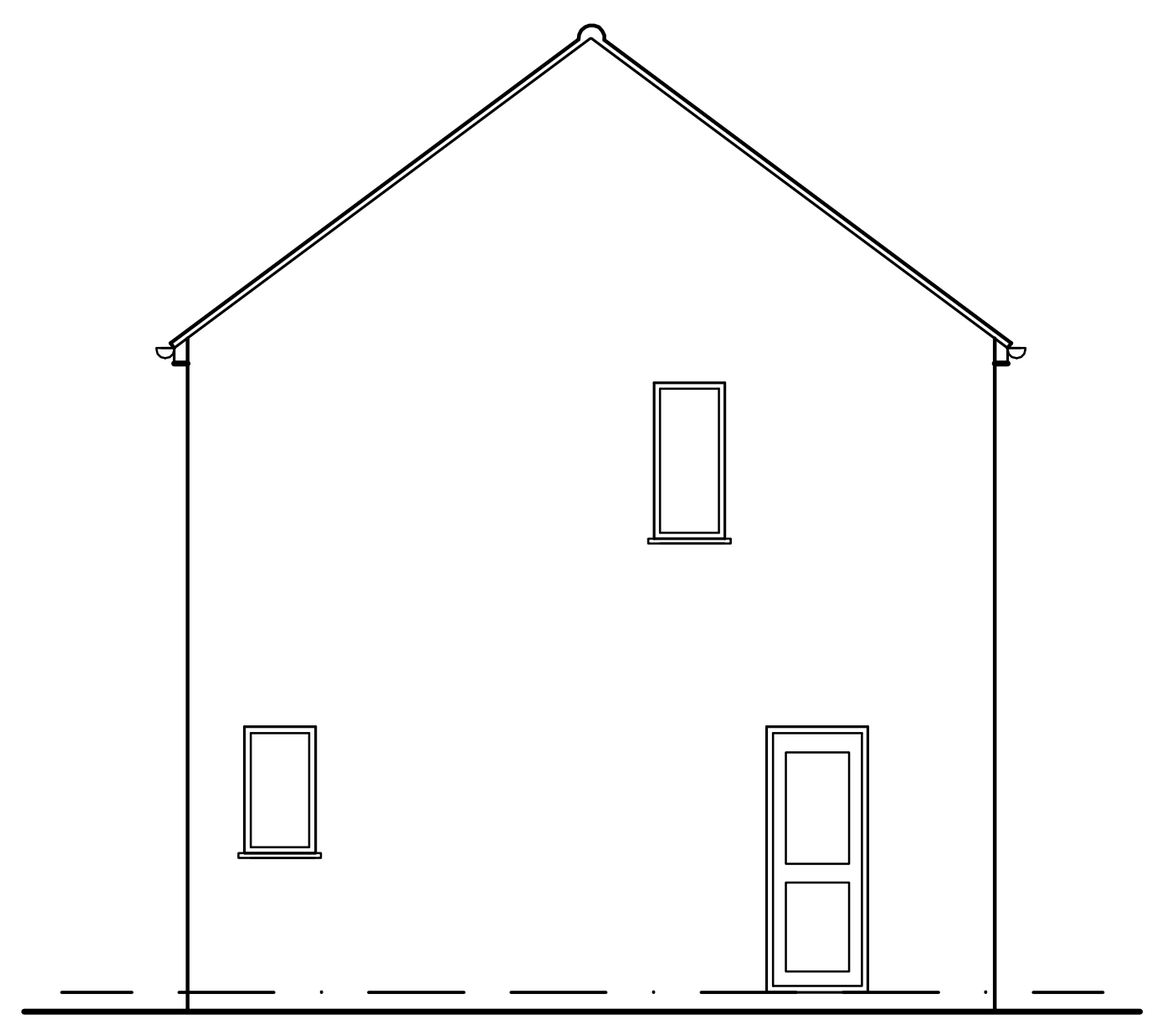

EXISTING SIDE ELEVATION

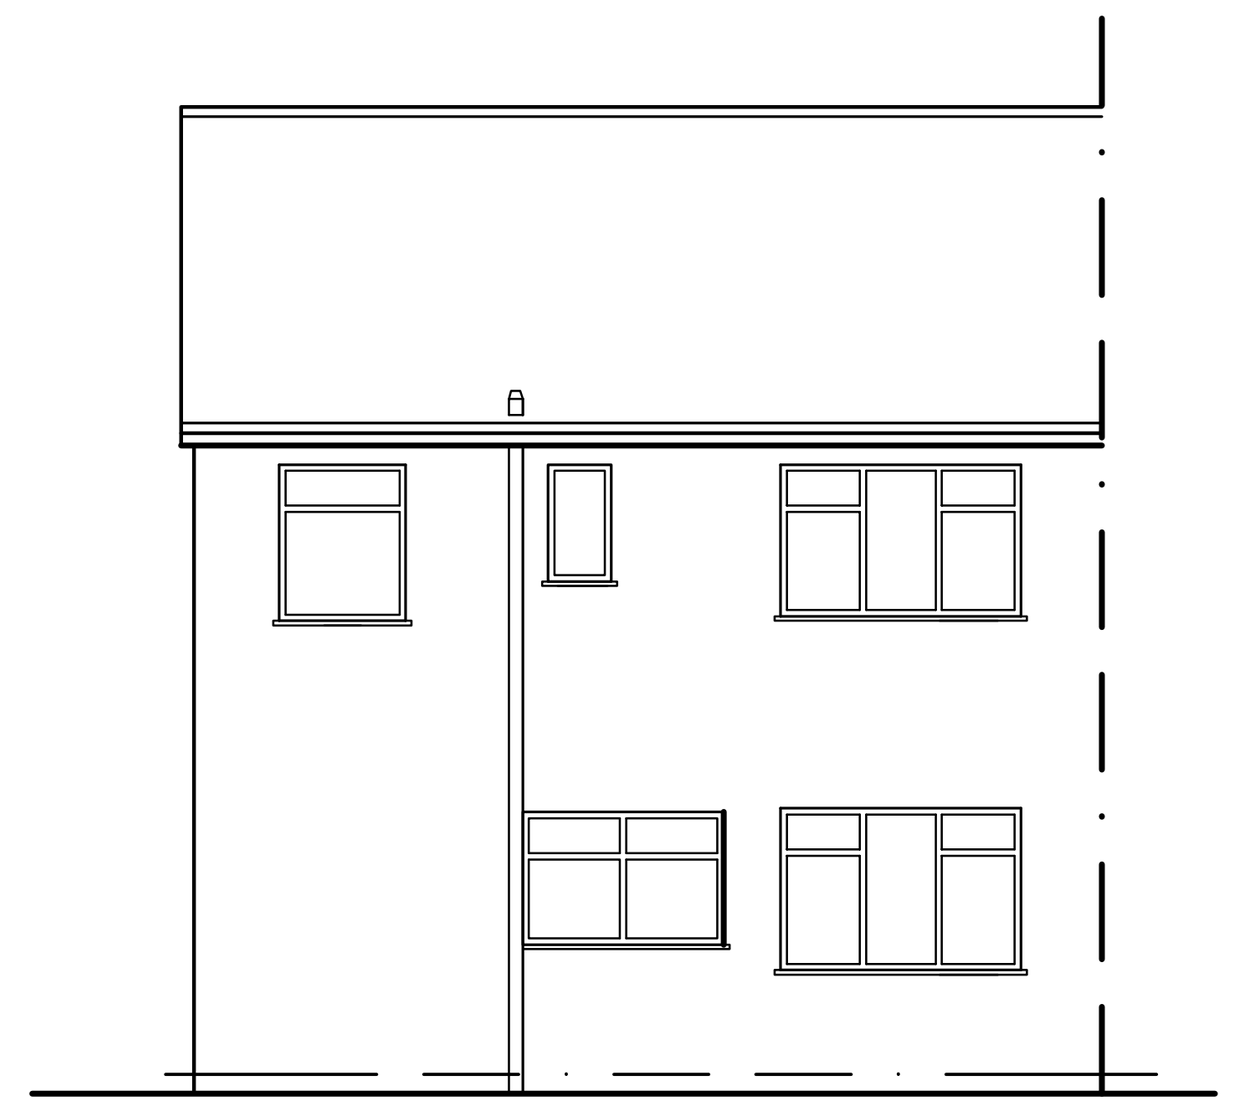

EXISTING REAR ELEVATION



PROPOSED FRONT ELEVATION

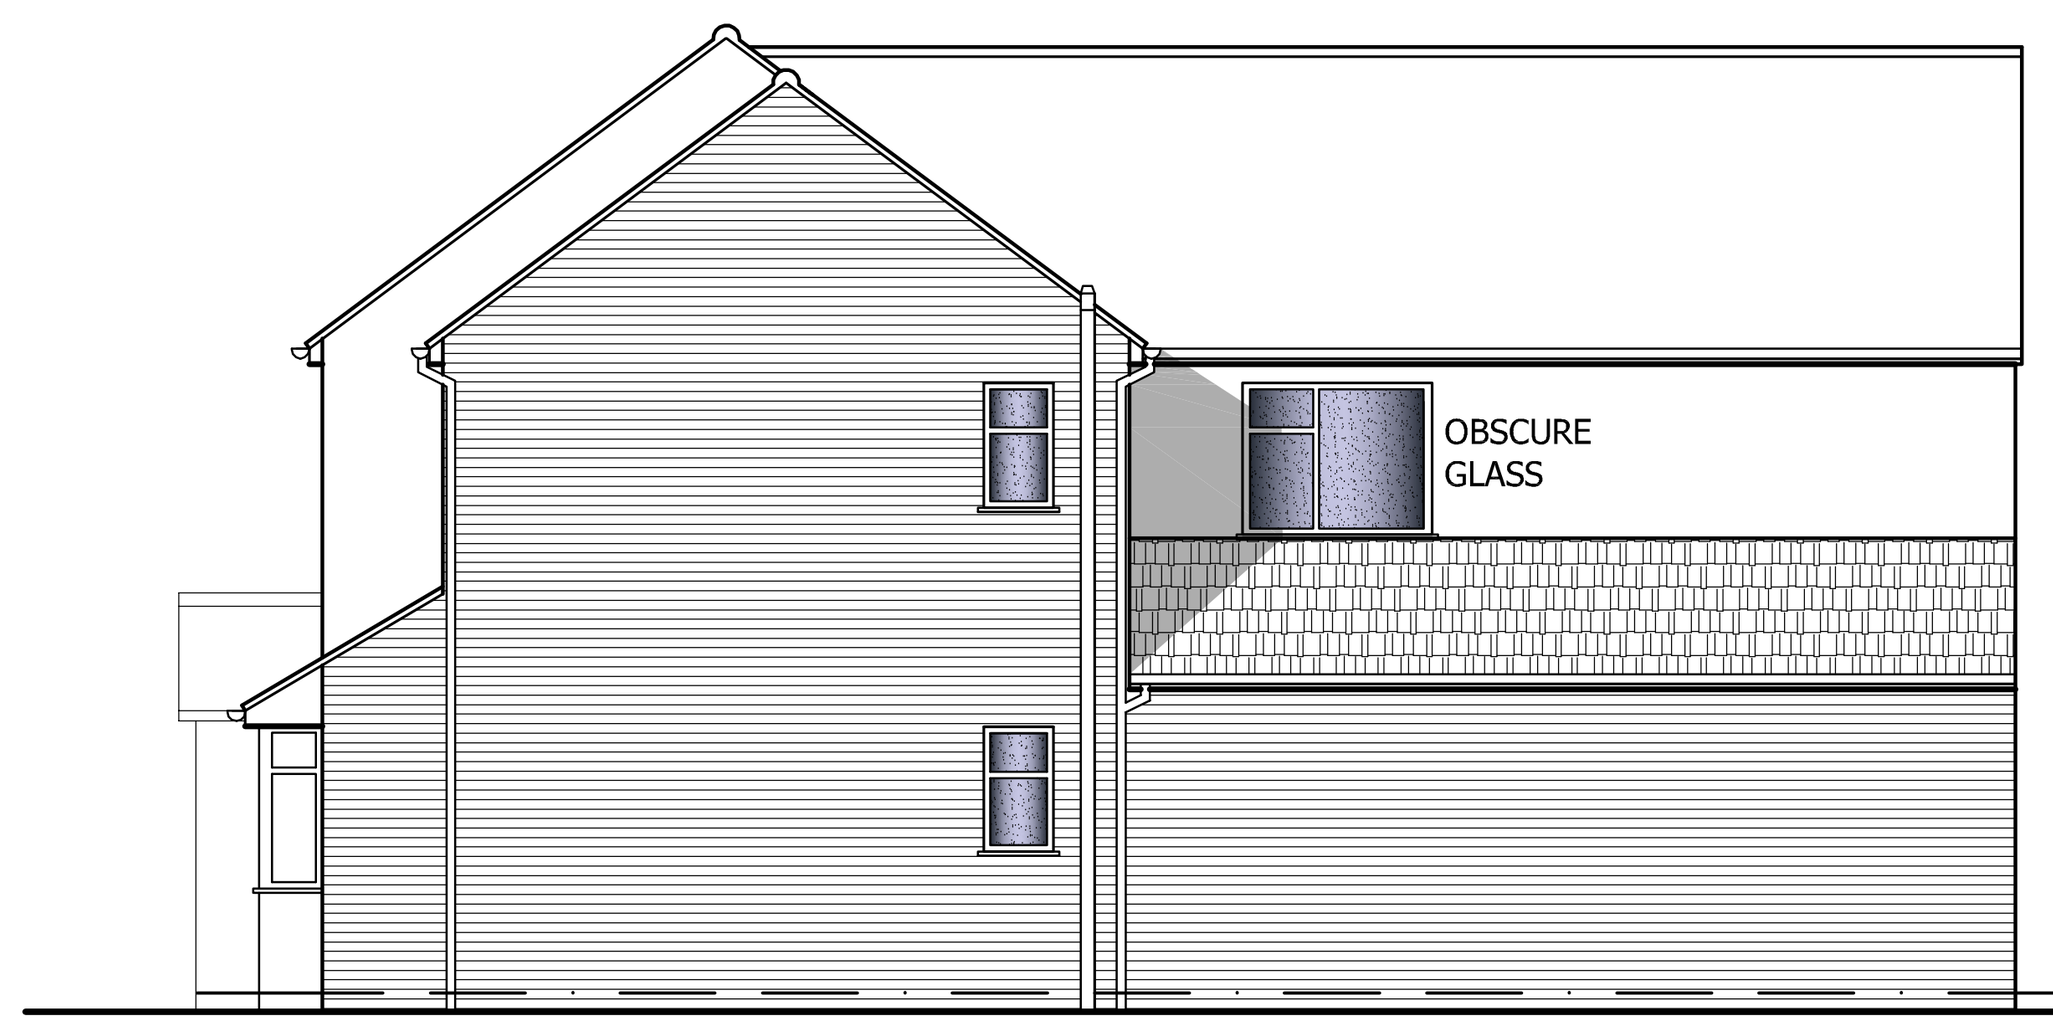

PROPOSED SIDE ELEVATION TOWARDS NO.91

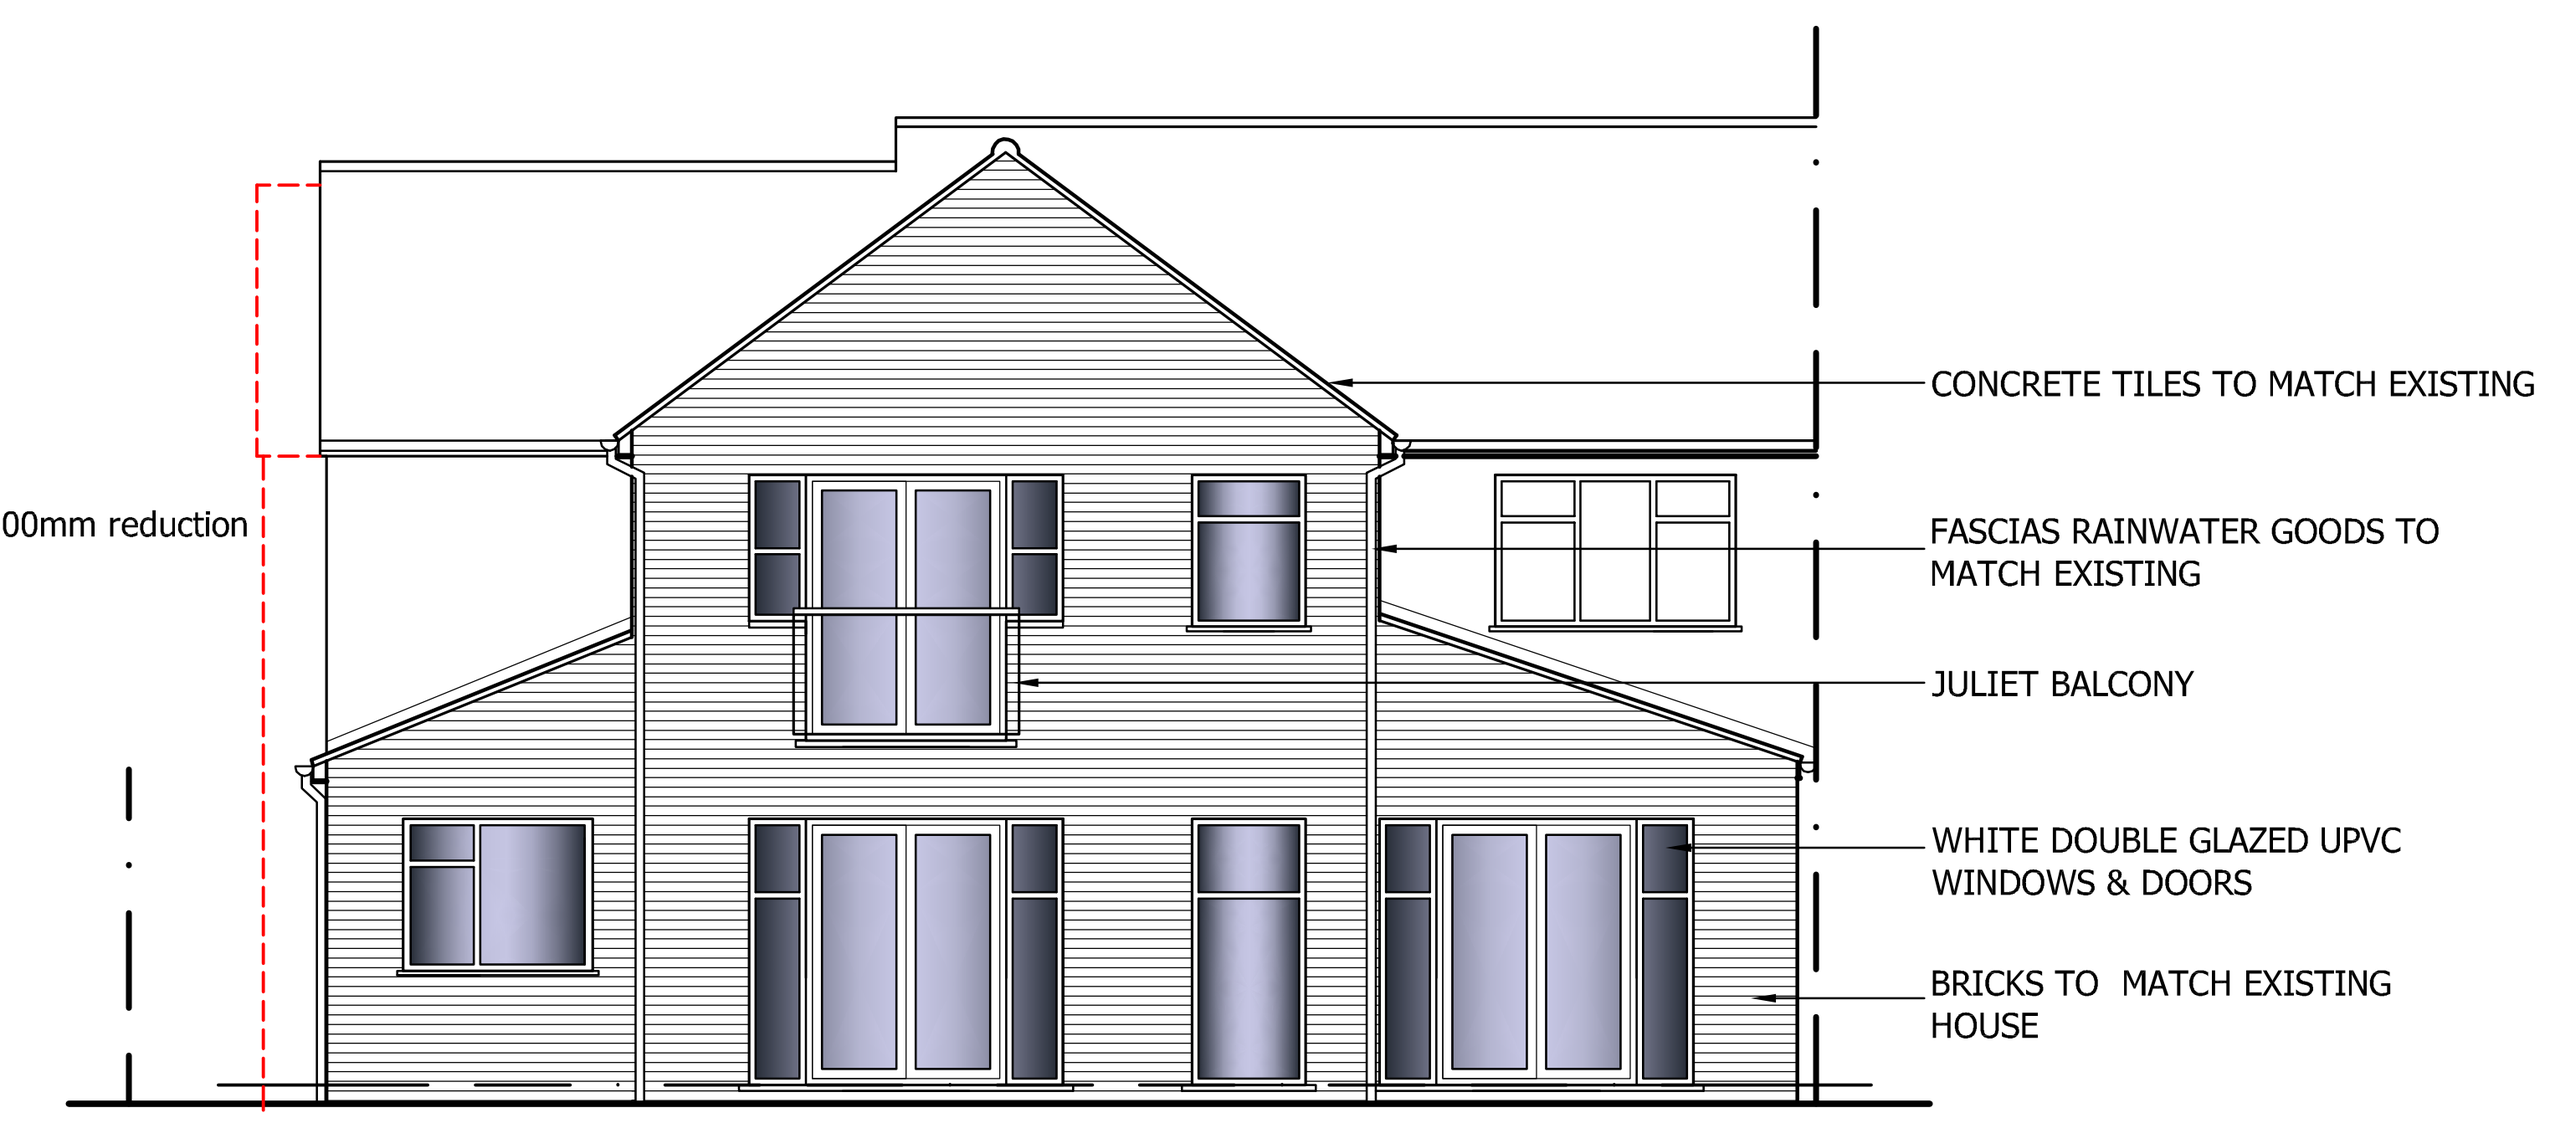

PROPOSED REAR ELEVATION

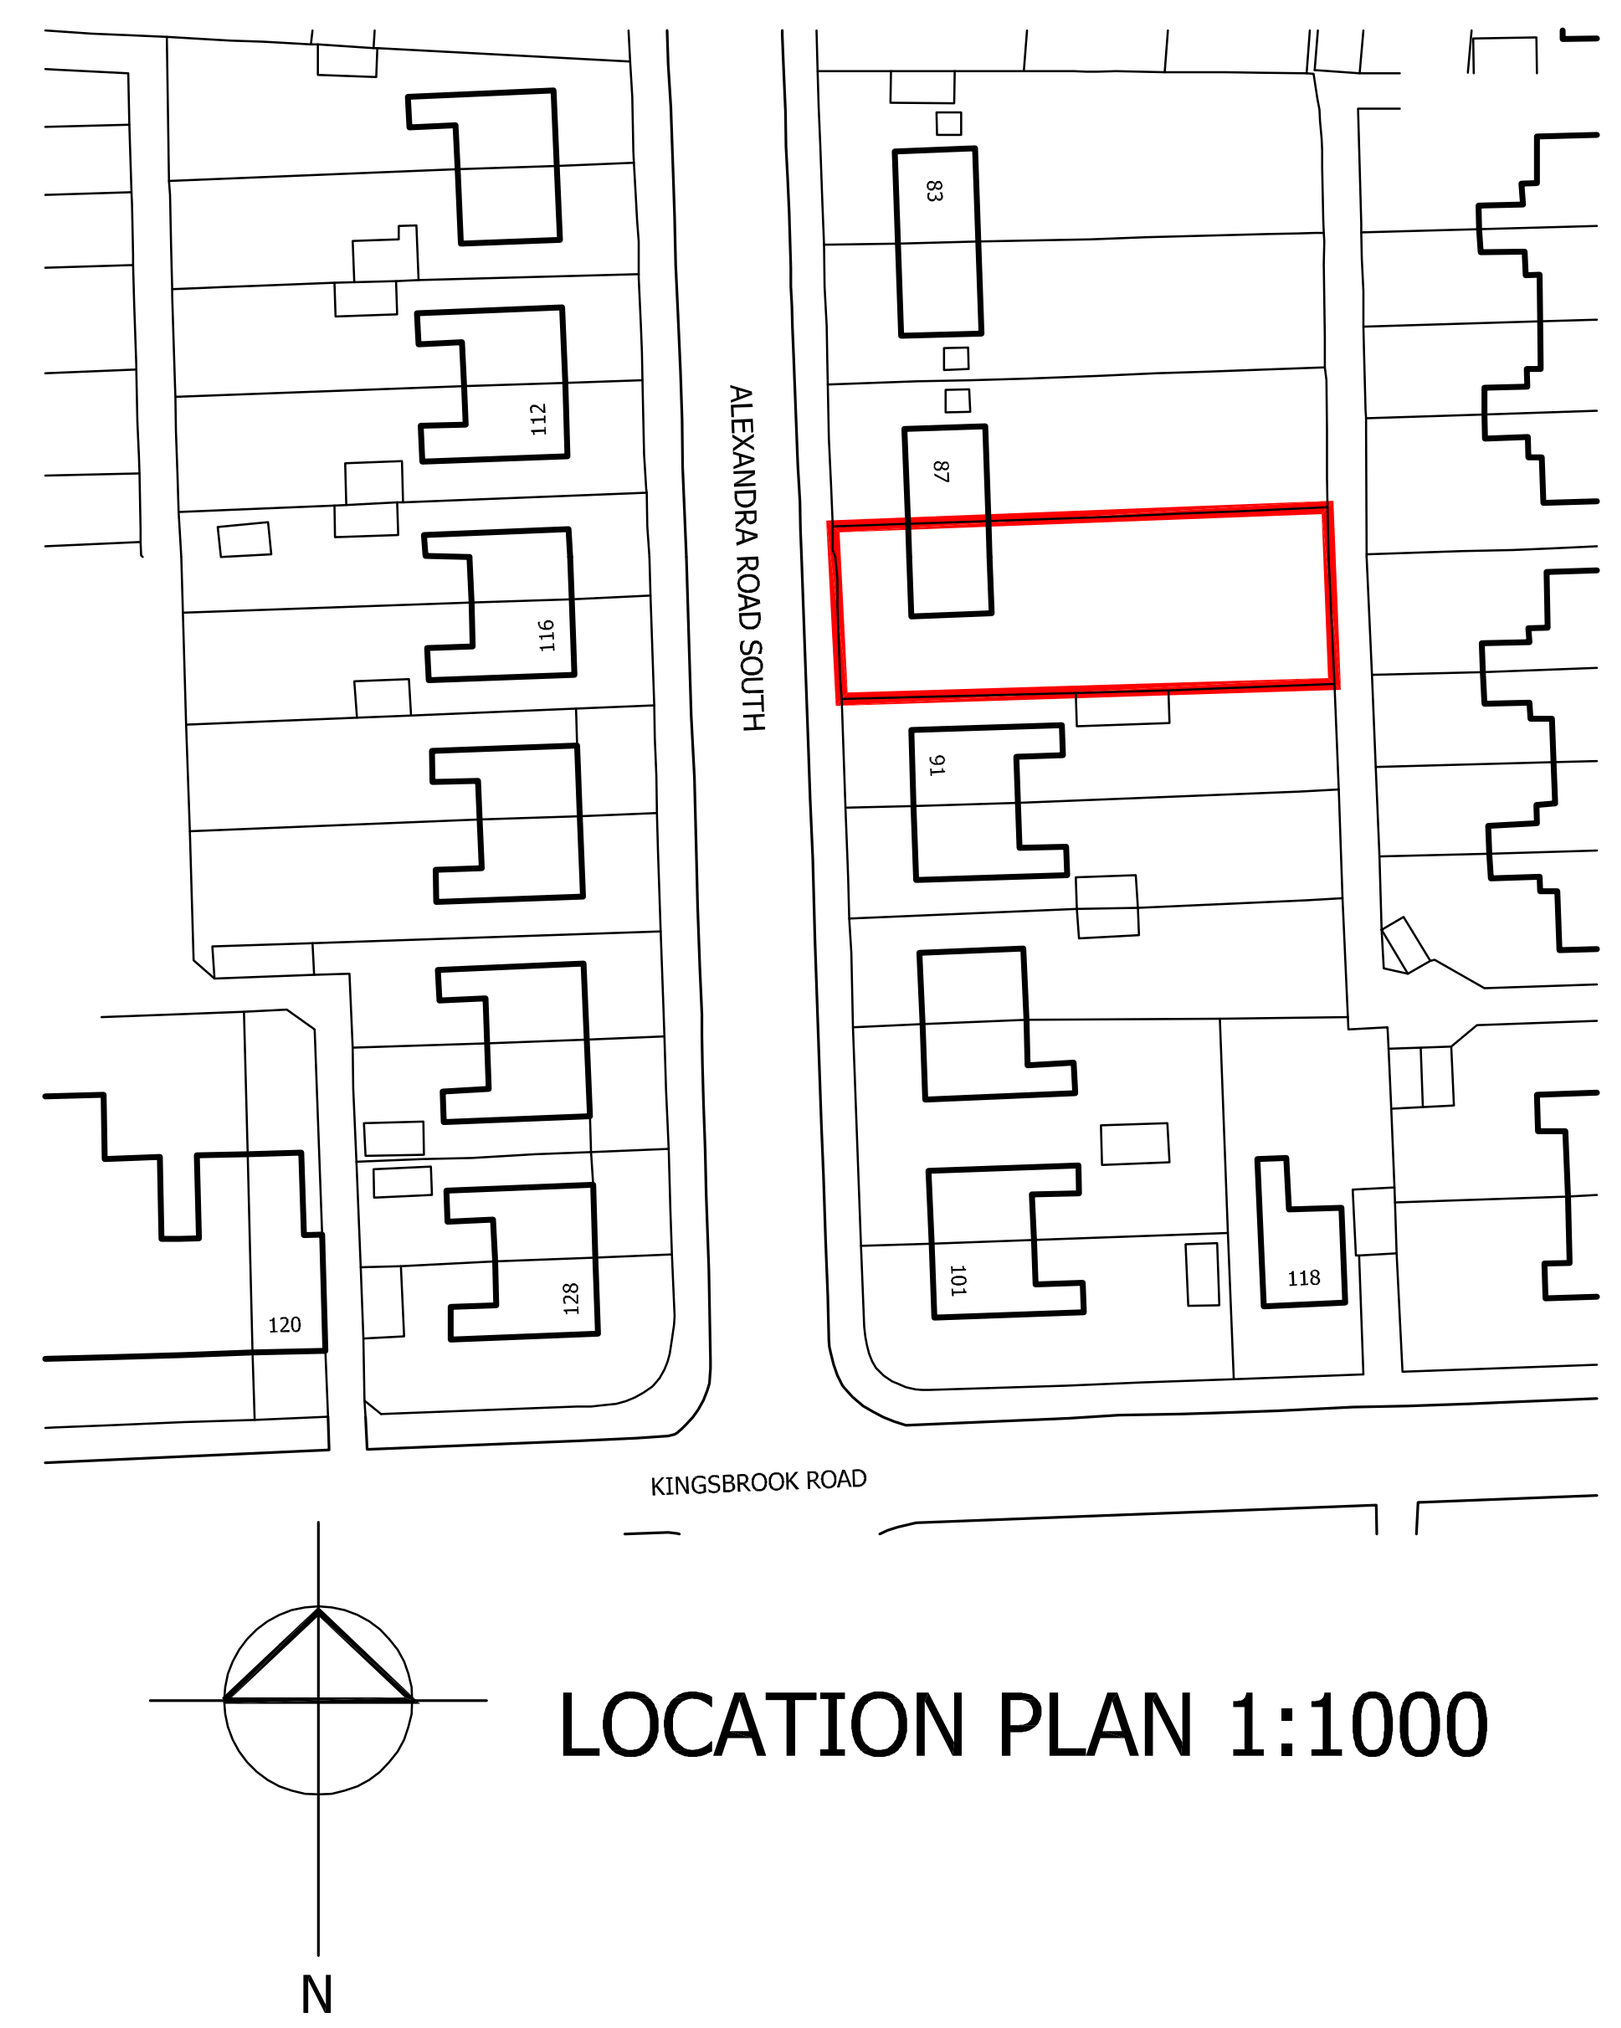

LOCATION PLAN 1:1000

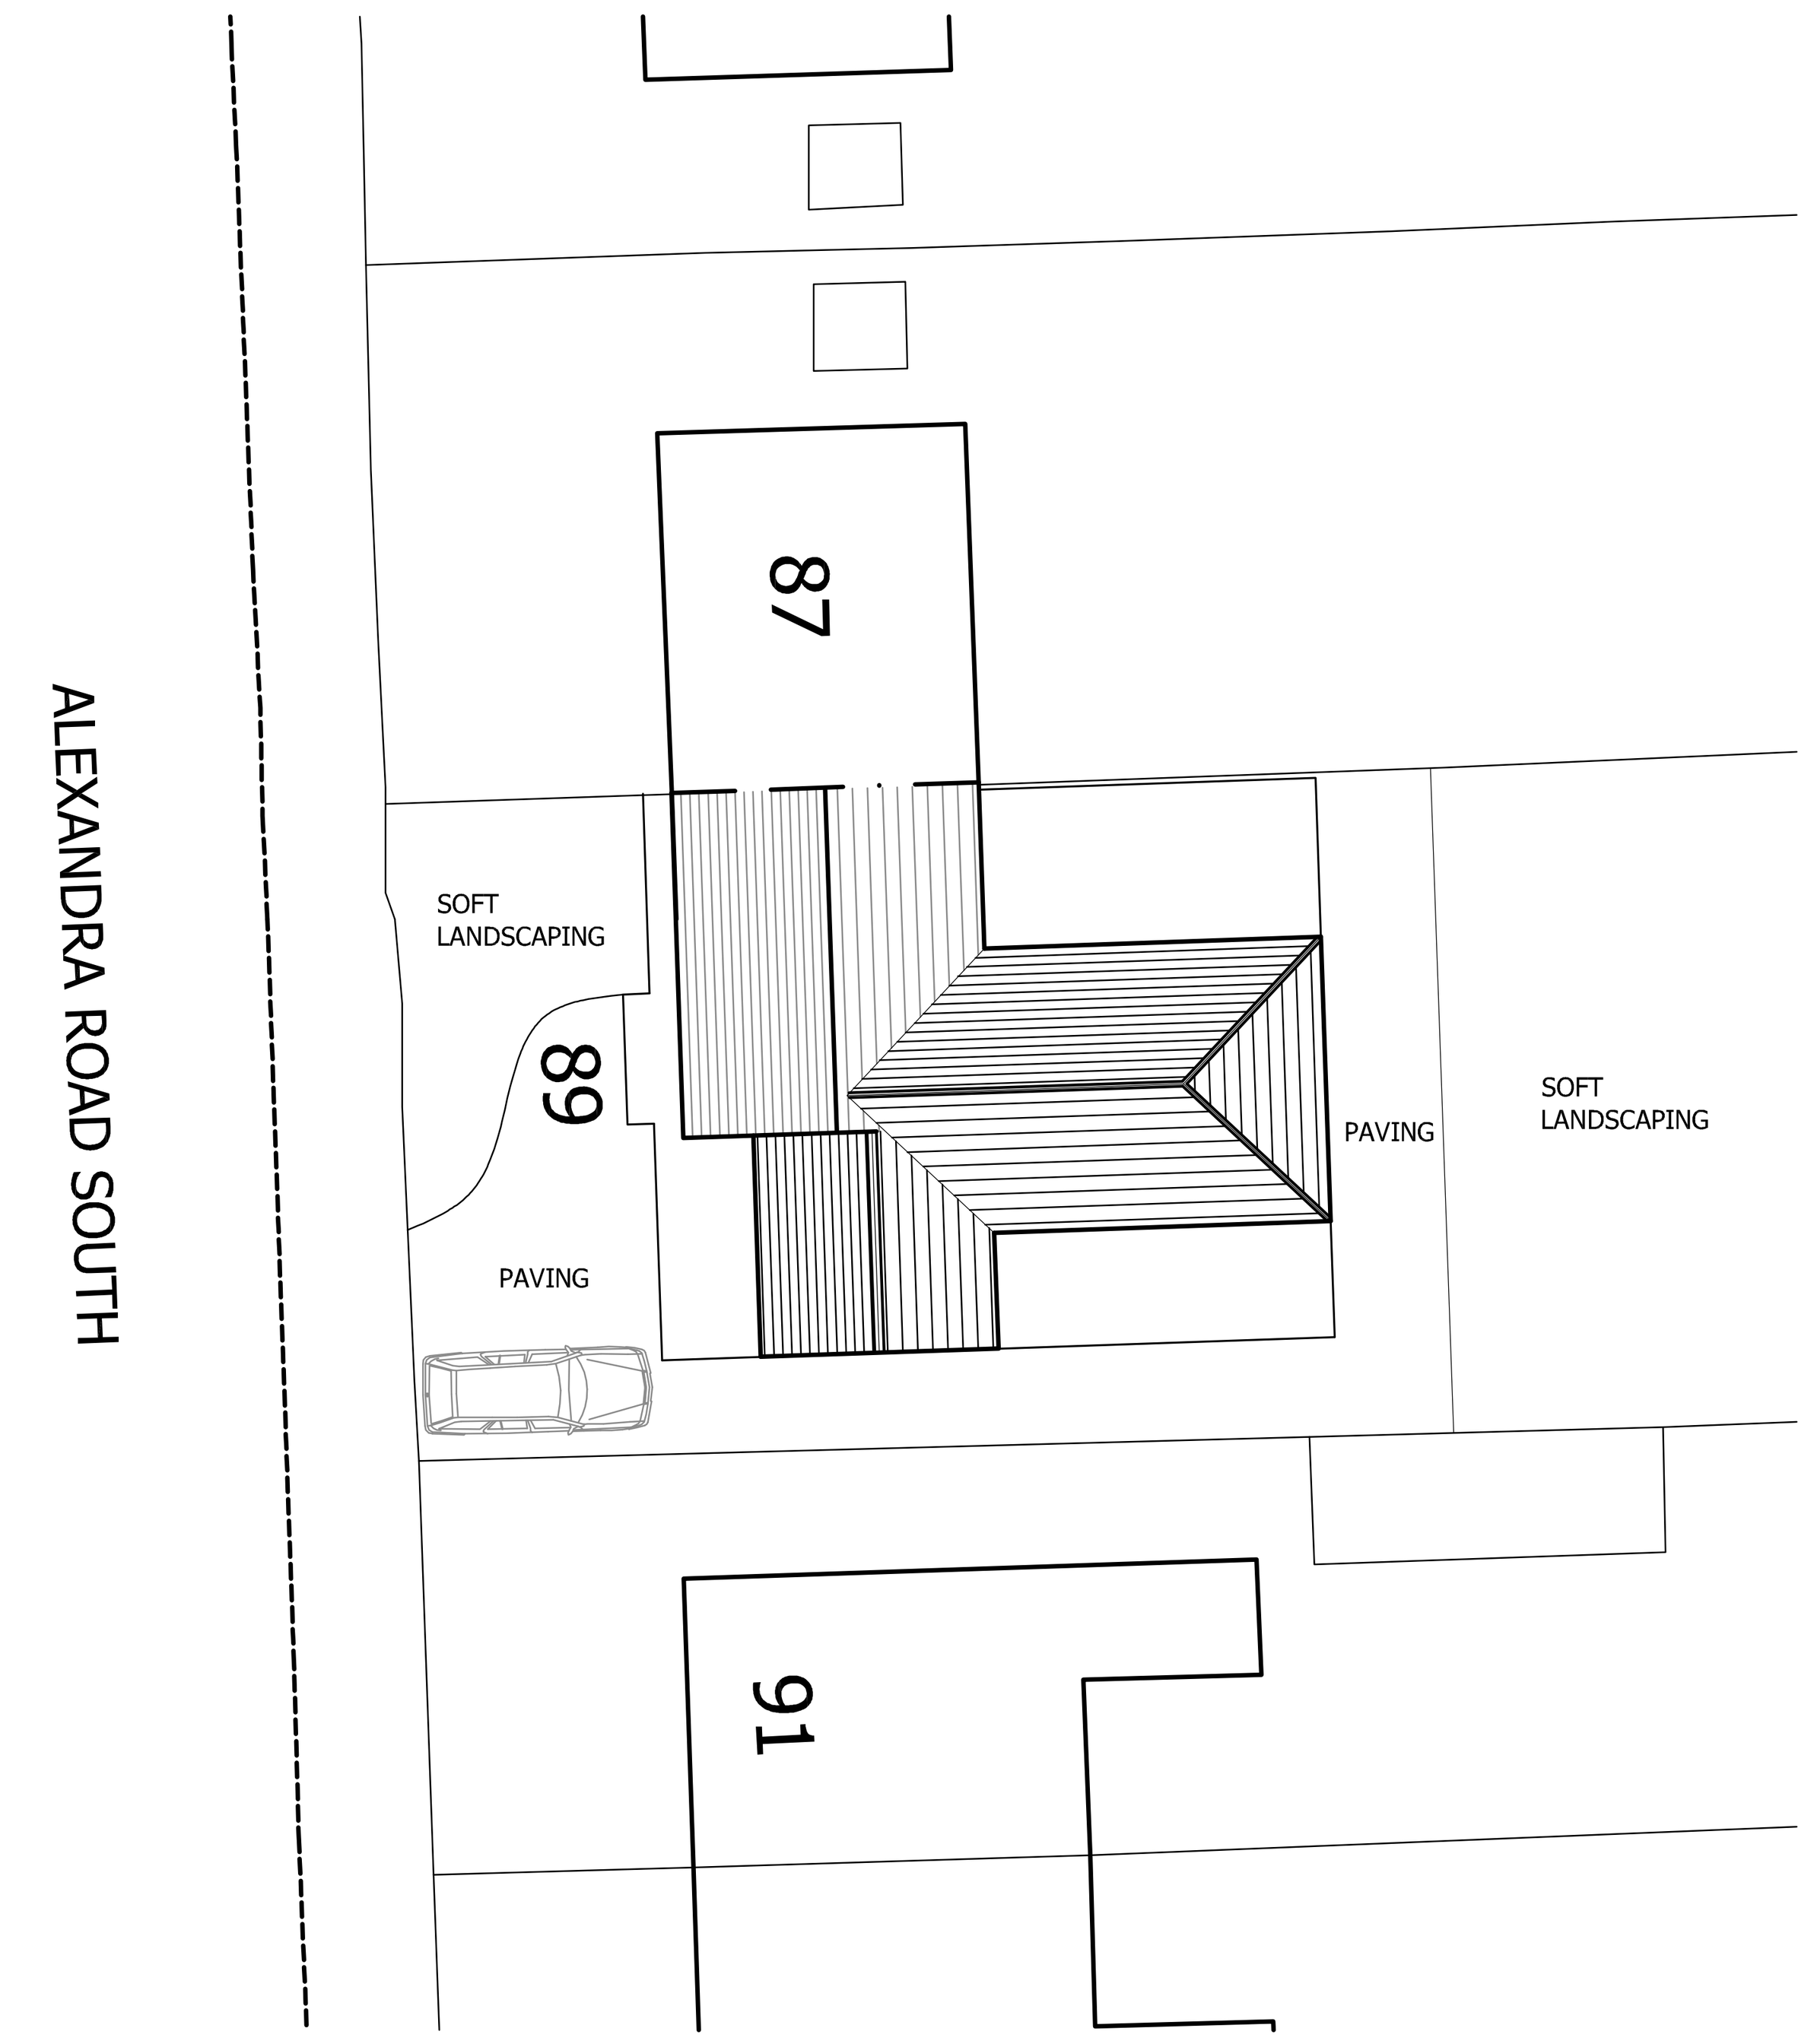

BLOCK PLAN 1:1200

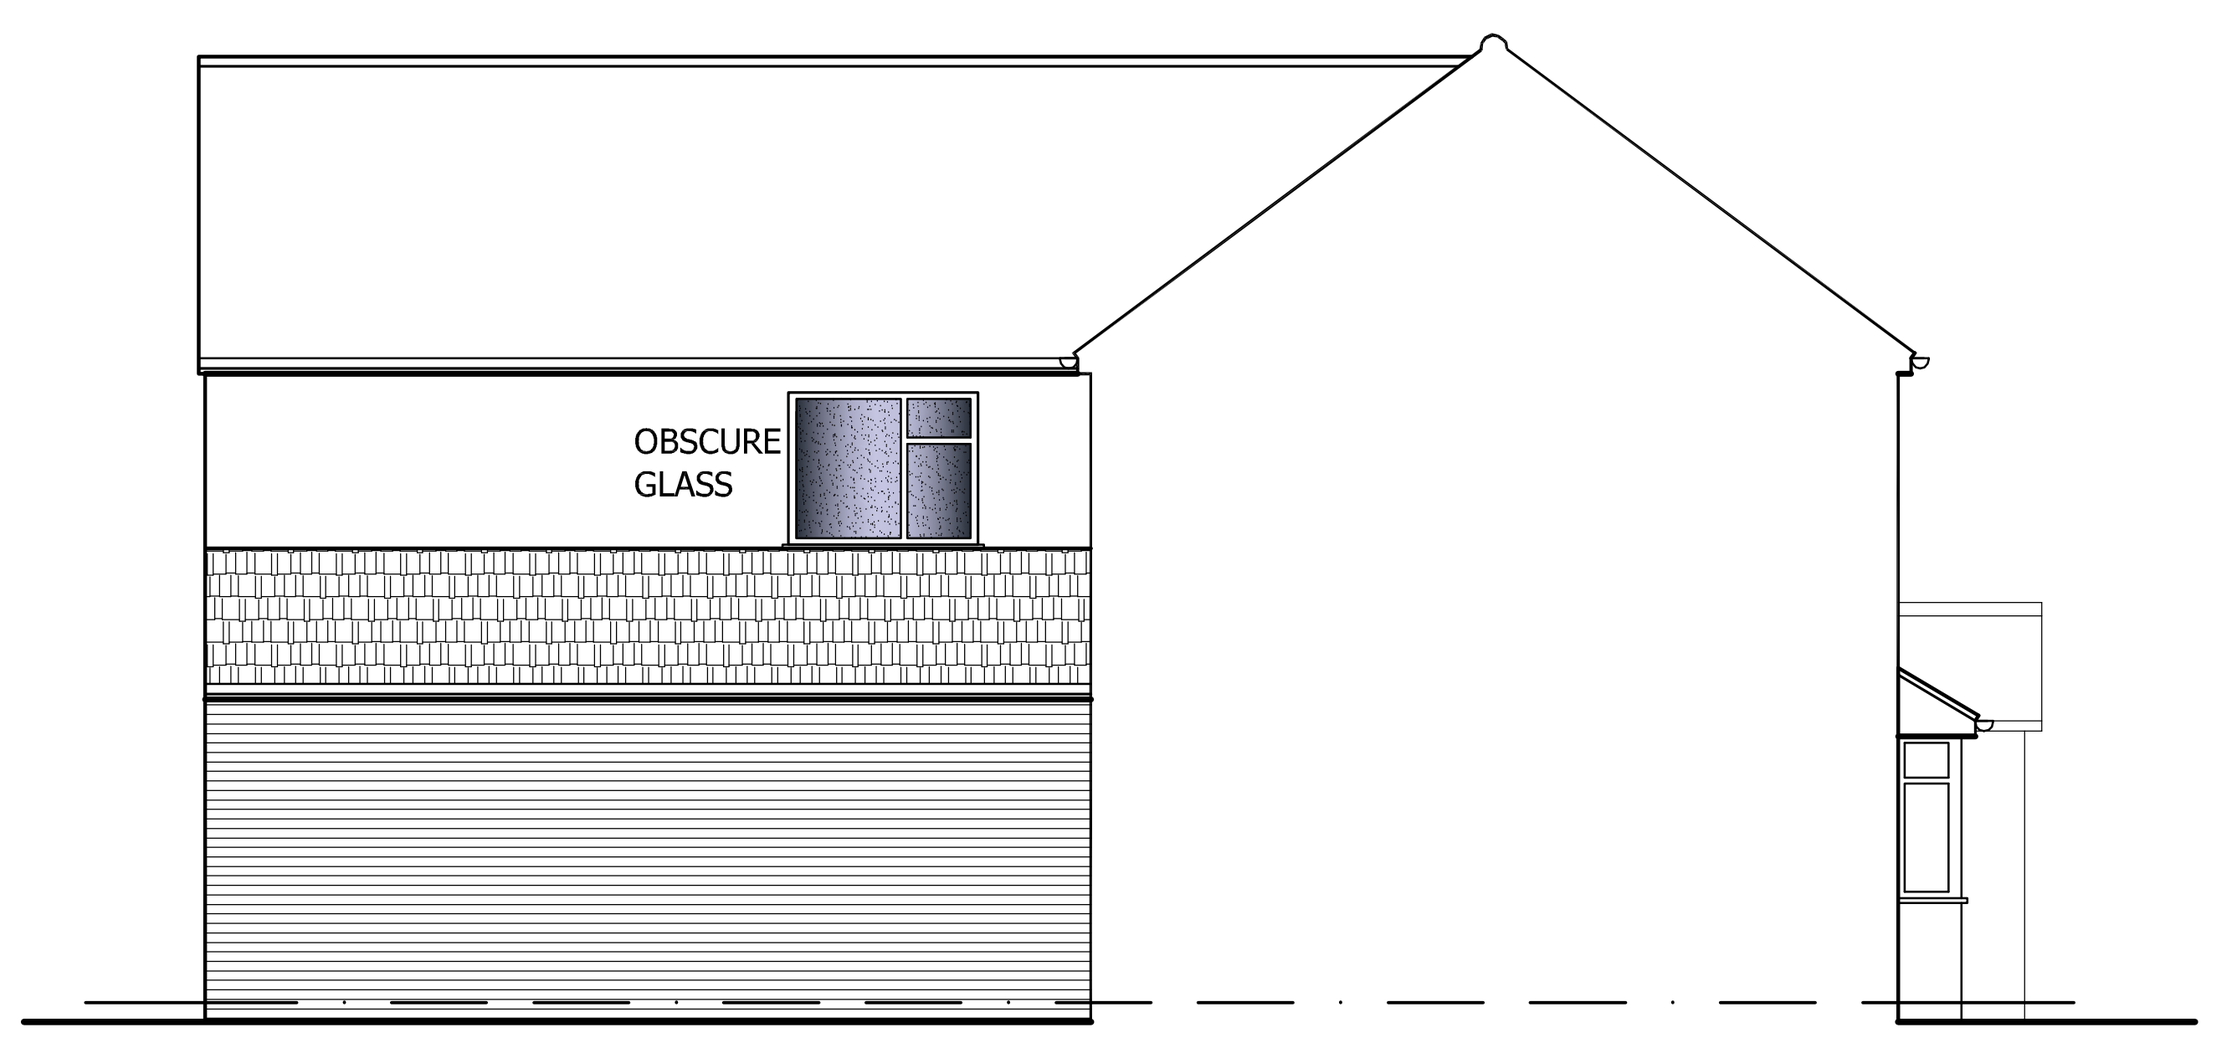

PROPOSED SIDE ELEVATION TOWARDS NO.87

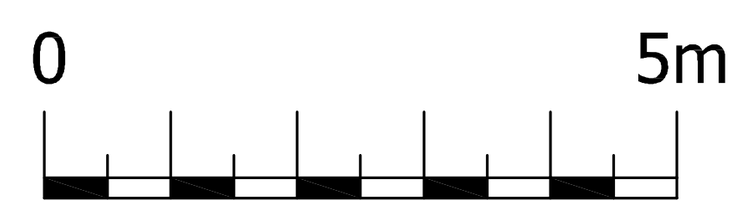

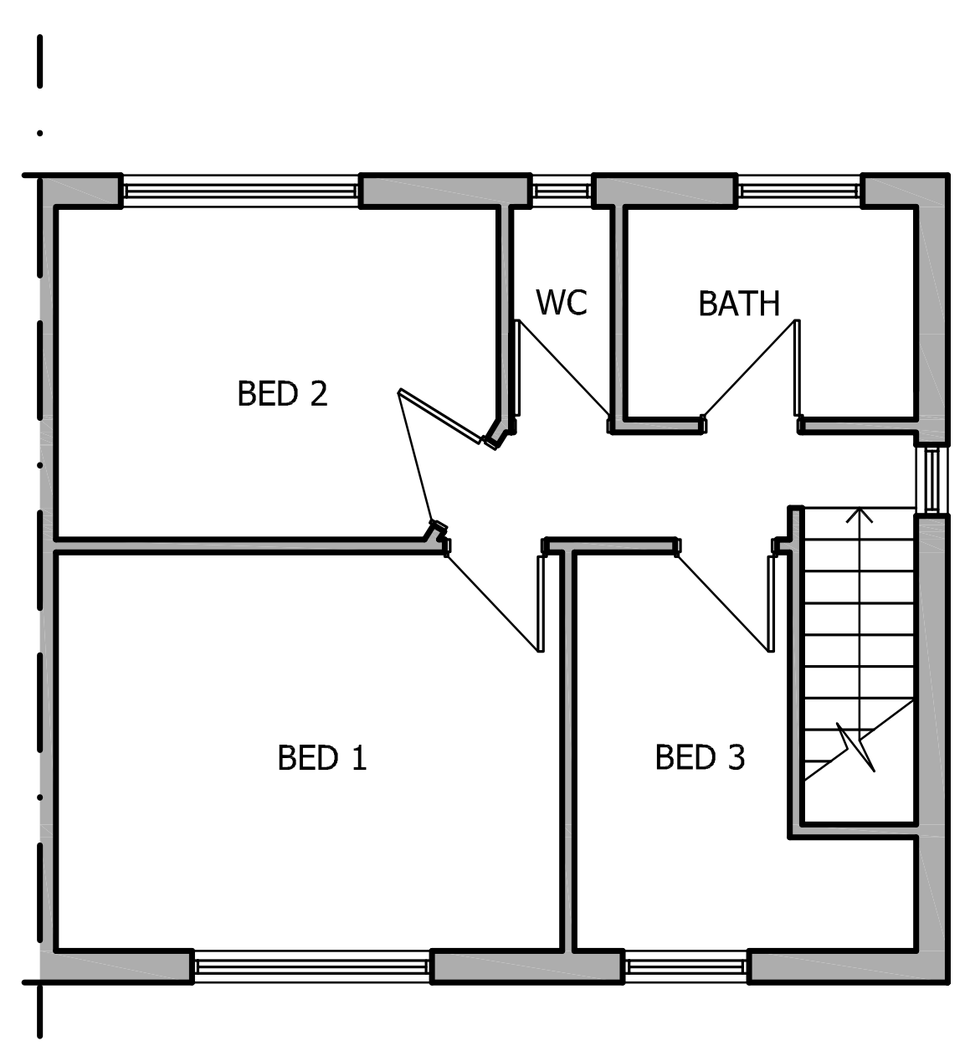

EXISTING 1ST FLOOR PLAN

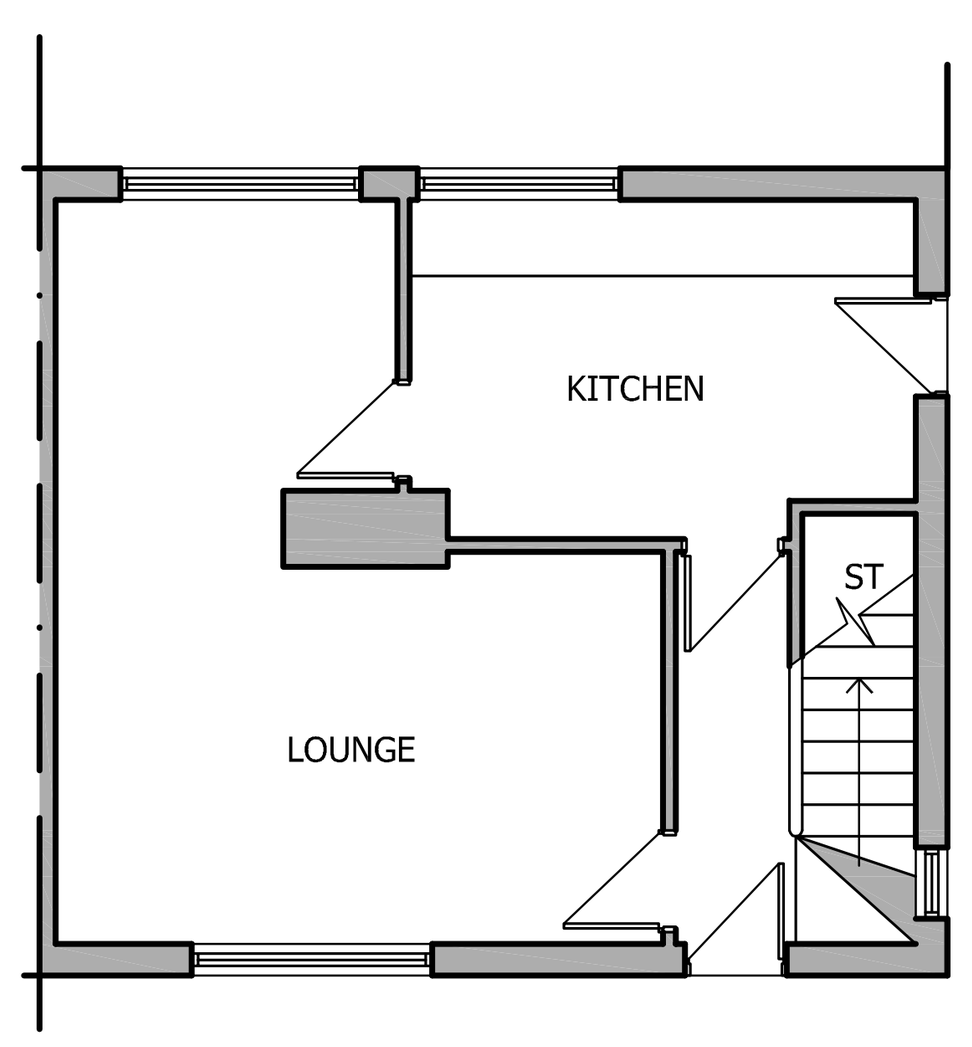

EXISTING GROUND FLOOR PLAN

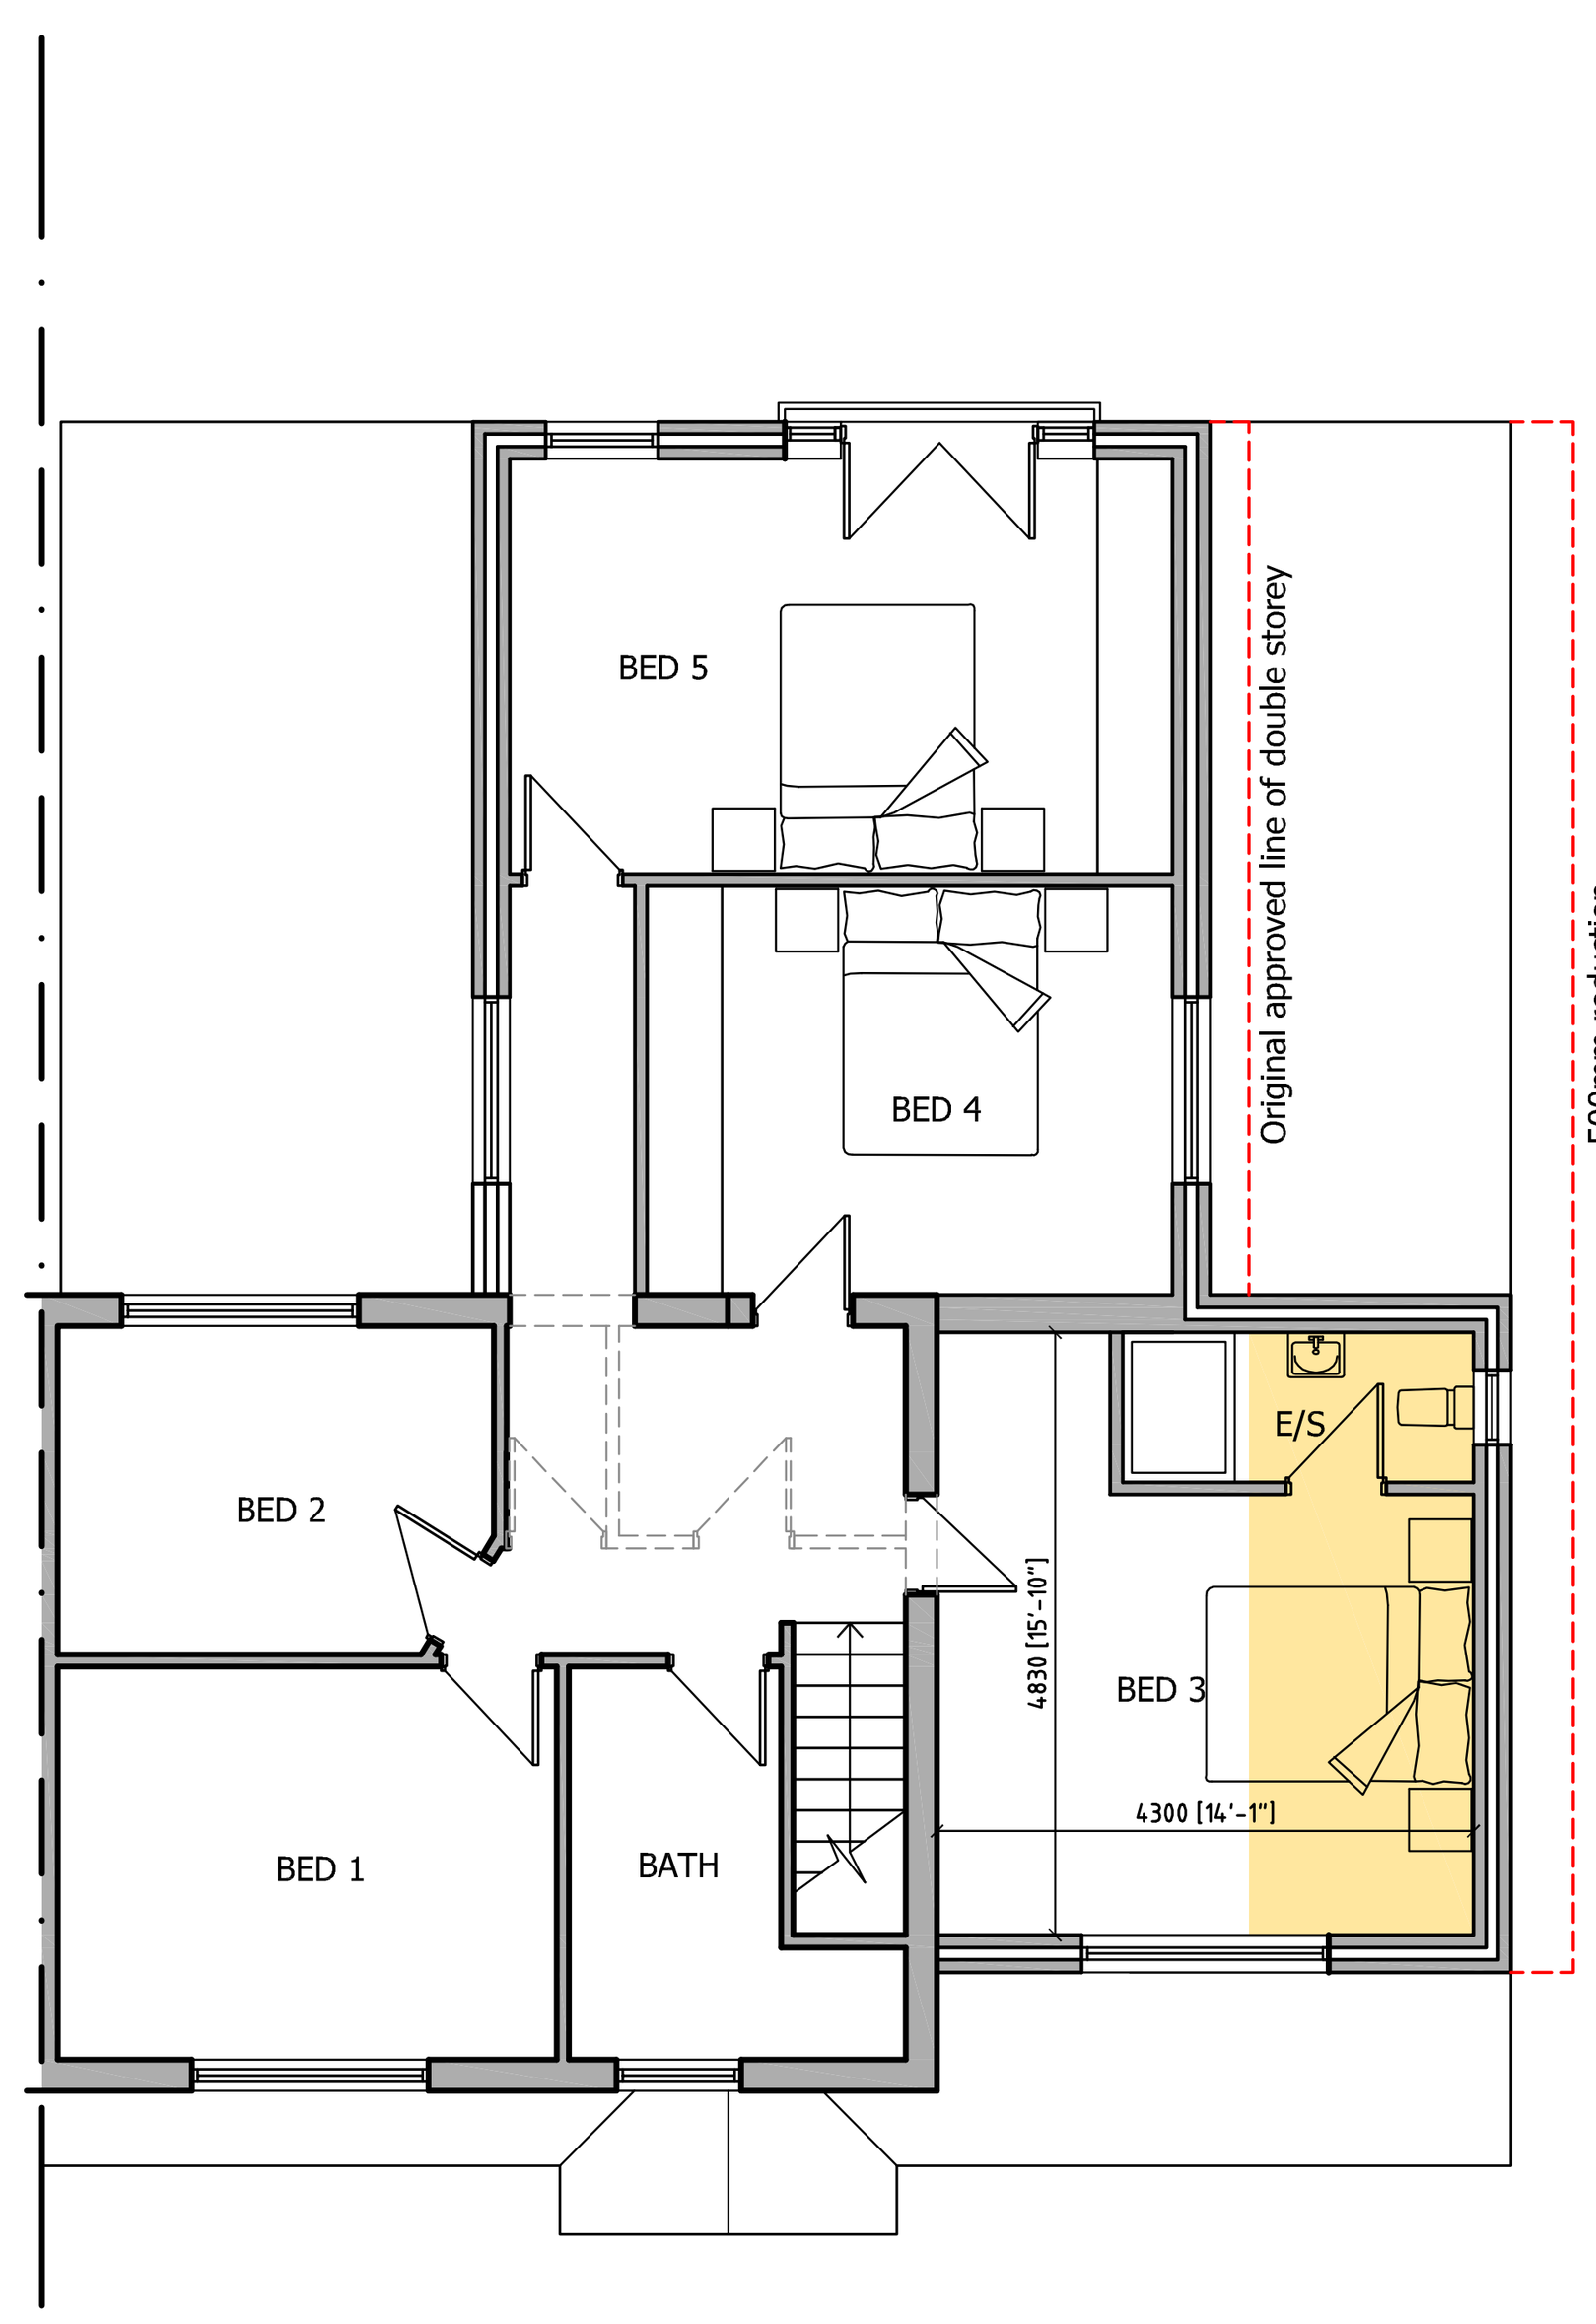

PROPOSED FIRST FLOOR PLAN

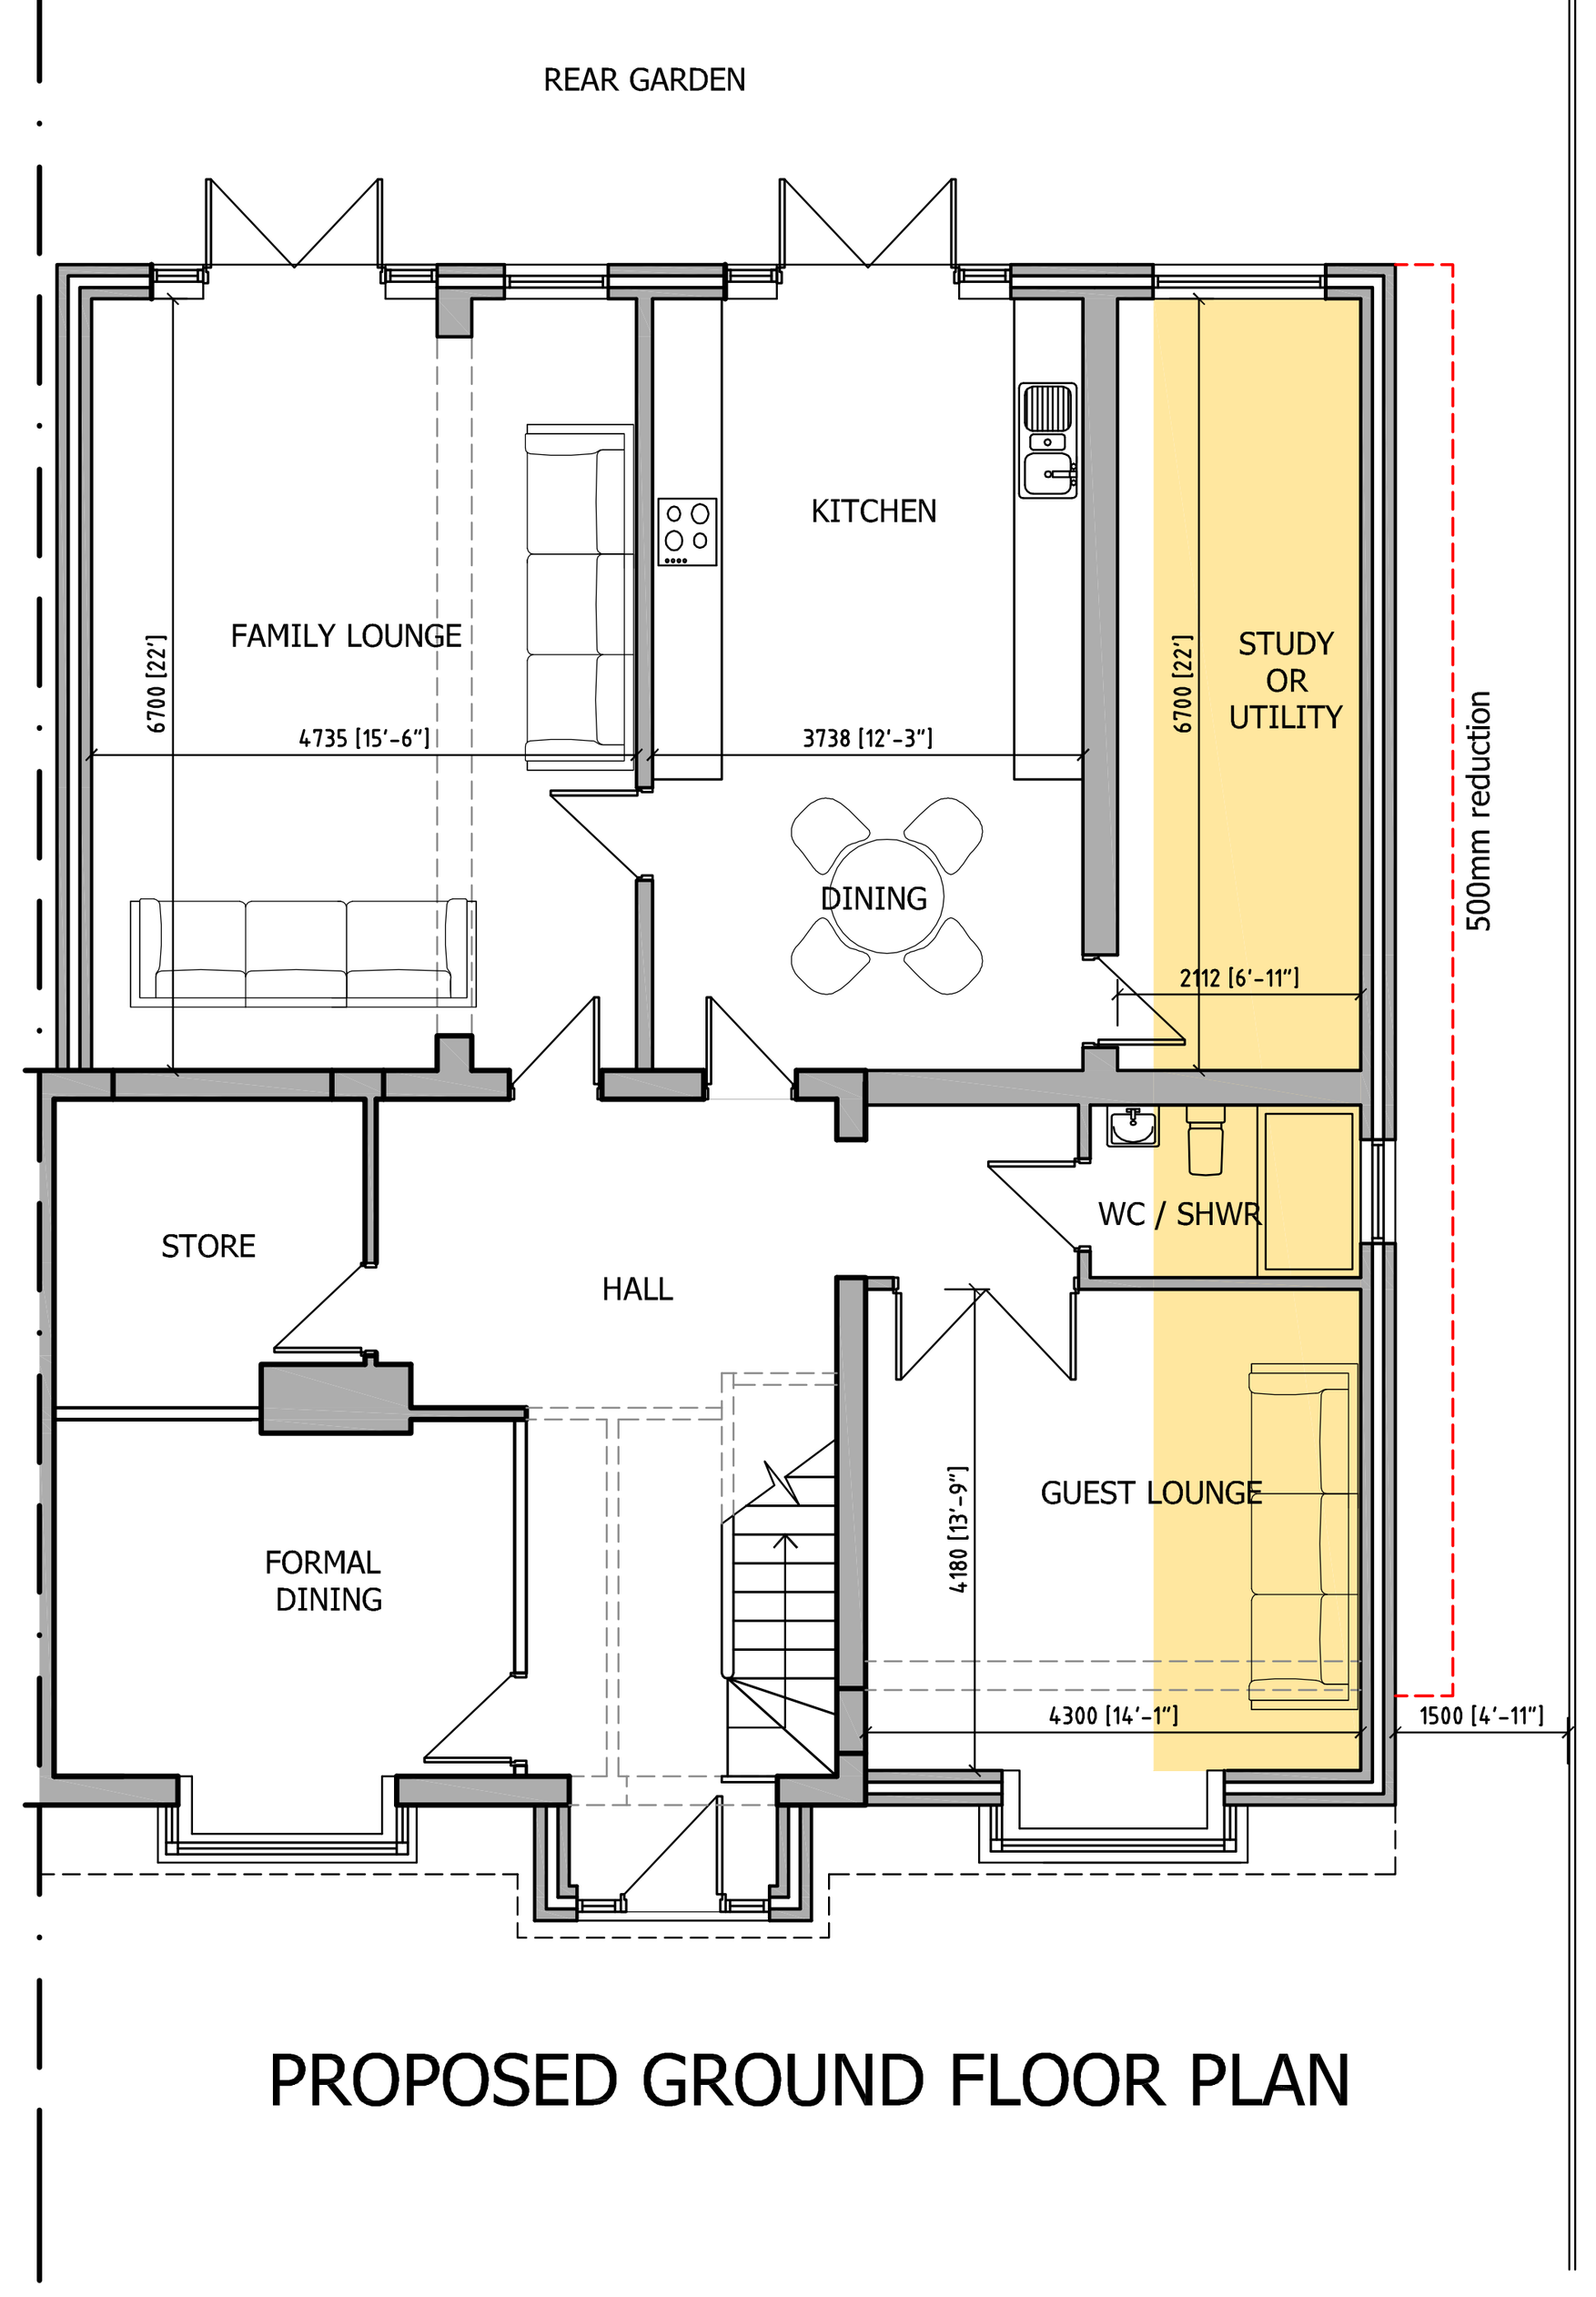

PROPOSED GROUND FLOOR PLAN

Rev.	Date	Description
A	22.04.14	Additional extension width reduced by 500mm down complete side
B		
C		
D		
E		

archirama
Architecture & project management
Archirama Ltd
4 Mallowdale Avenue, Fallowfield, Manchester M14 6GT
Tel: 07976 171 006 email mail@archirama.co.uk

Client: Shysta Habib

Project / Site: 89 Alexandra Road, Manchester M16 8NX

Drawing Title: Proposed part single part double storey side & rear extension

Drawn By	FR 05/03/14	Stage	Planning
Checked by		Scale	1 : 100@A1
Drawing No	PL01	Revision	A