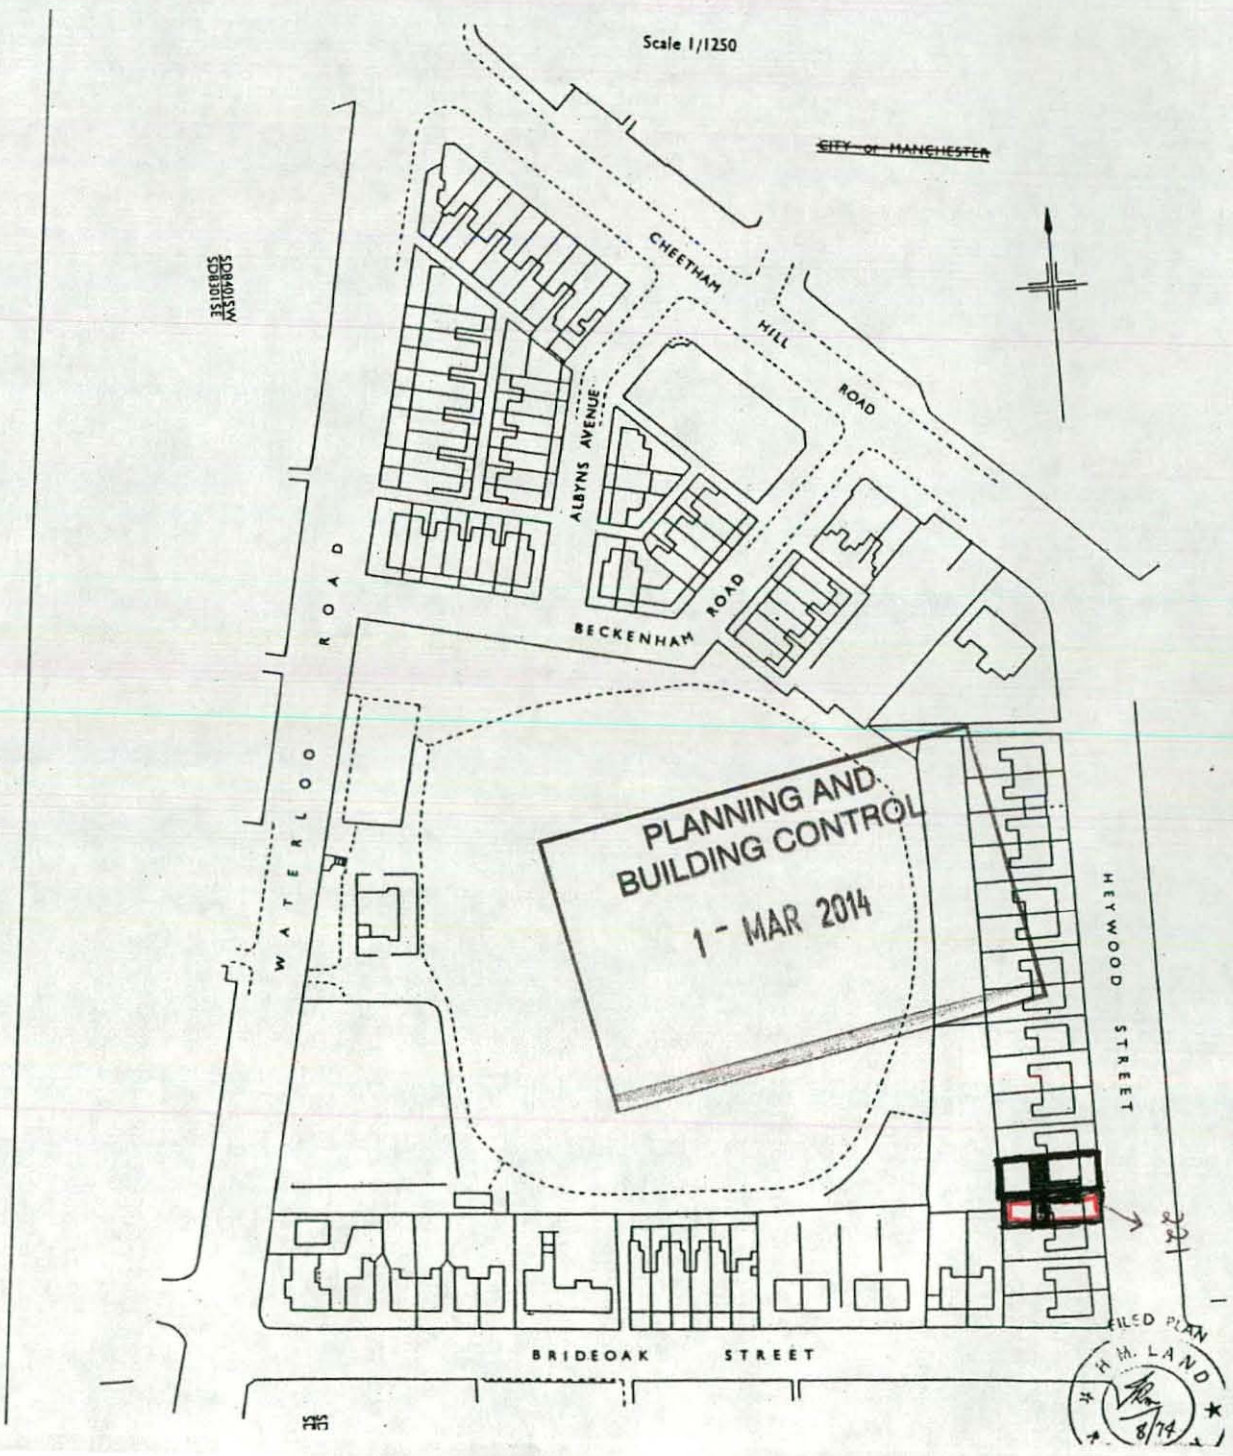

Scale 1/1250
~~CITY OF MANCHESTER~~
CHEETHAM HILL ROAD
ALBYNS AVENUE
BECKENHAM ROAD
WATERLOO ROAD
HEYWOOD STREET
BRIDEOAK STREET
PLANNING AND BUILDING CONTROL
1 - MAR 2014
FILED PLAN
H.M. LAND