PURPOSE OF ISSUE	-

Do not scale from this drawing. All information should be checked by the contractor on site before commencing work. Any discreprencies should be reported to the architect immediately. All rights are reserved and are not transferable. Unauthorised reproductions of this drawing are not permitted.

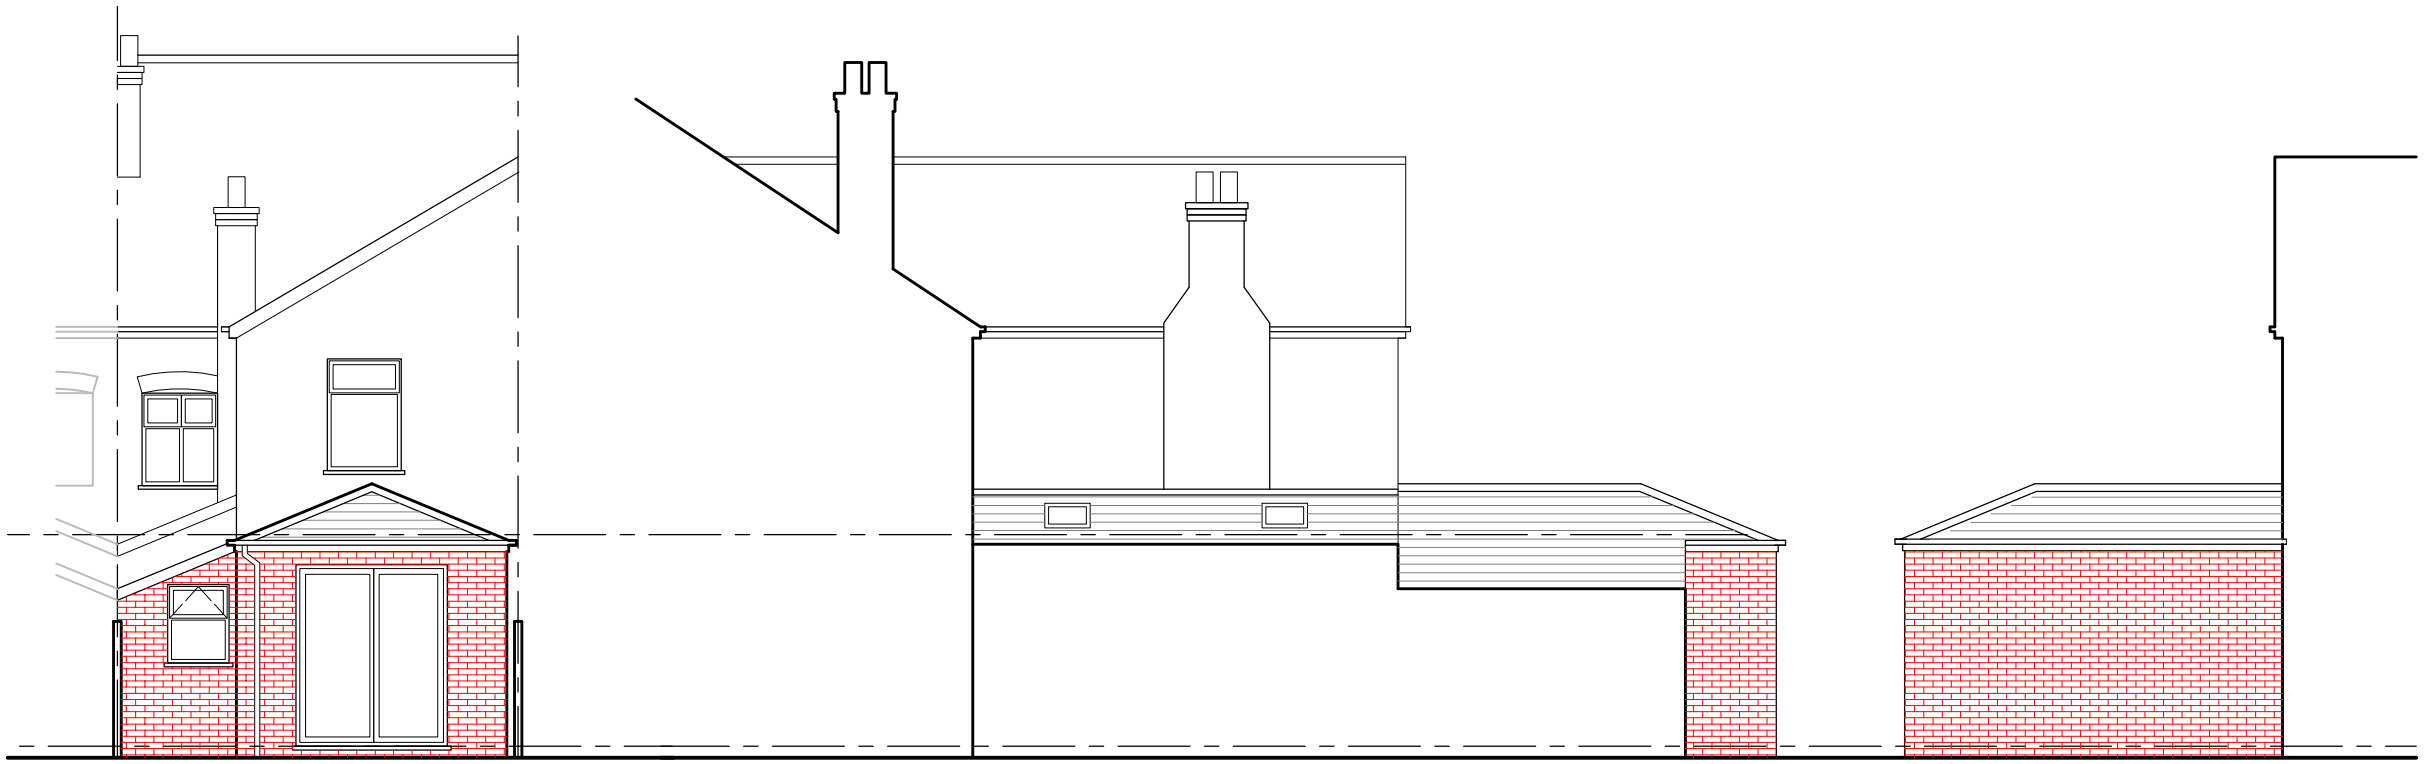

PROPOSED REAR ELEVATION

PROPOSED SIDE ELEVATION

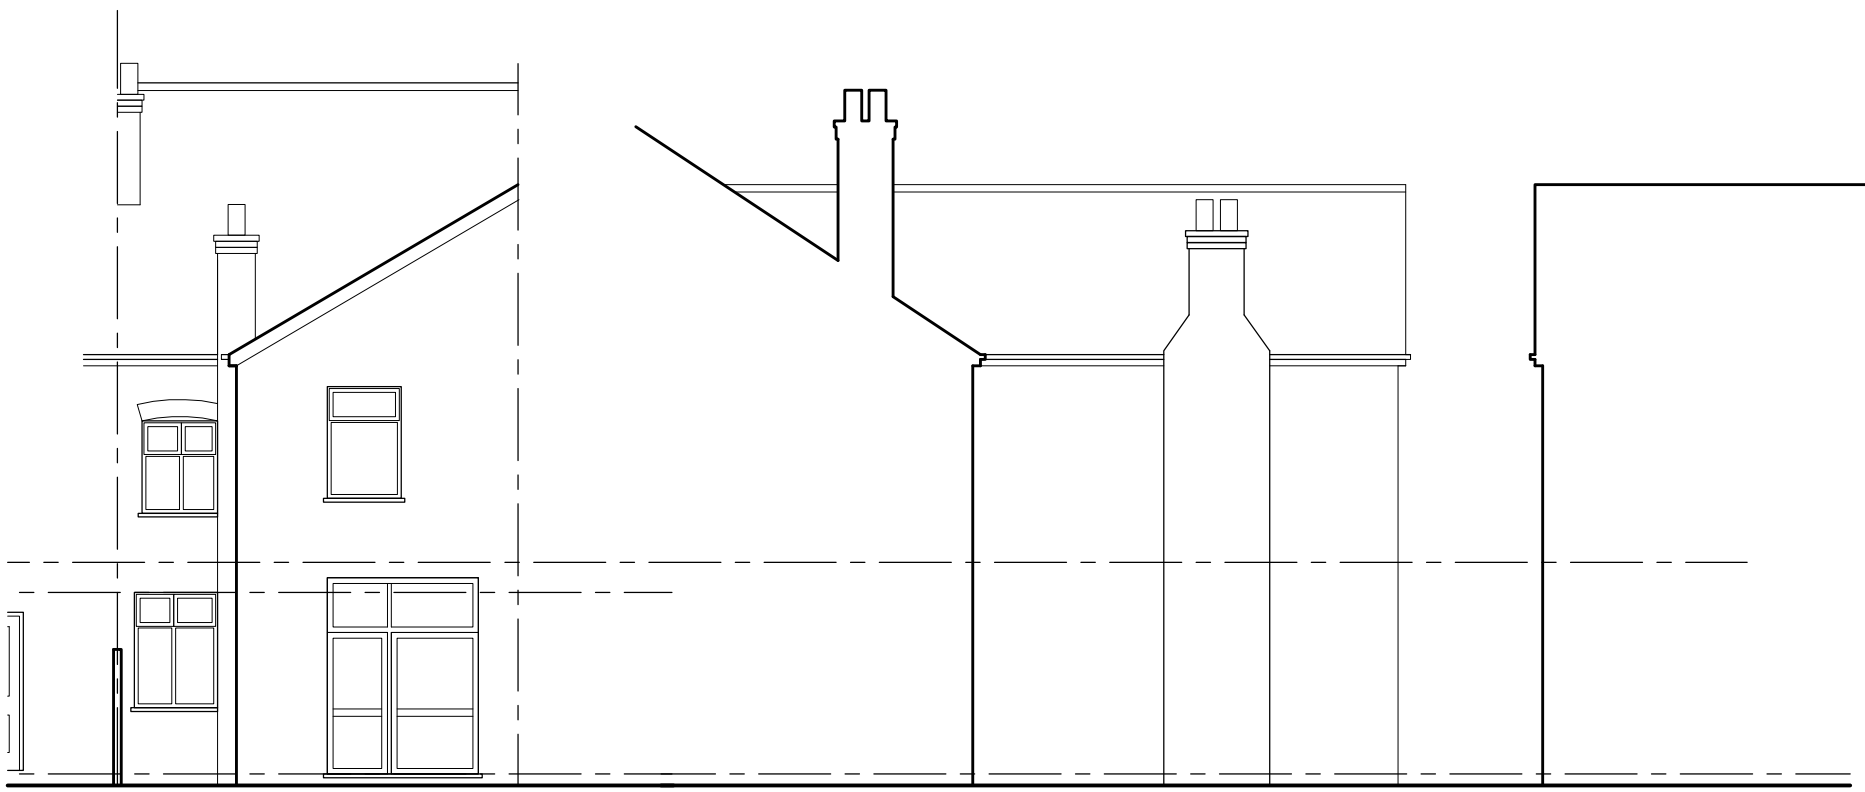

EXISTING REAR ELEVATION

EXISTING SIDE ELEVATION

EXISTING SIDE ELEVATION

PROJECT
42 College Road,
Whalley Range

CLIENT
Mr. A. K. Mohammed

DRAWING TITLE
Elevation

JOB No	DRAWING No
-	NA-02

SCALE	DATE	REVISION
1:100@A3	Nov. 2013	

DRAWN NA | CHECKED BY -

t: 0782 895 3405
e: niamat@hotmail.co.uk

na design