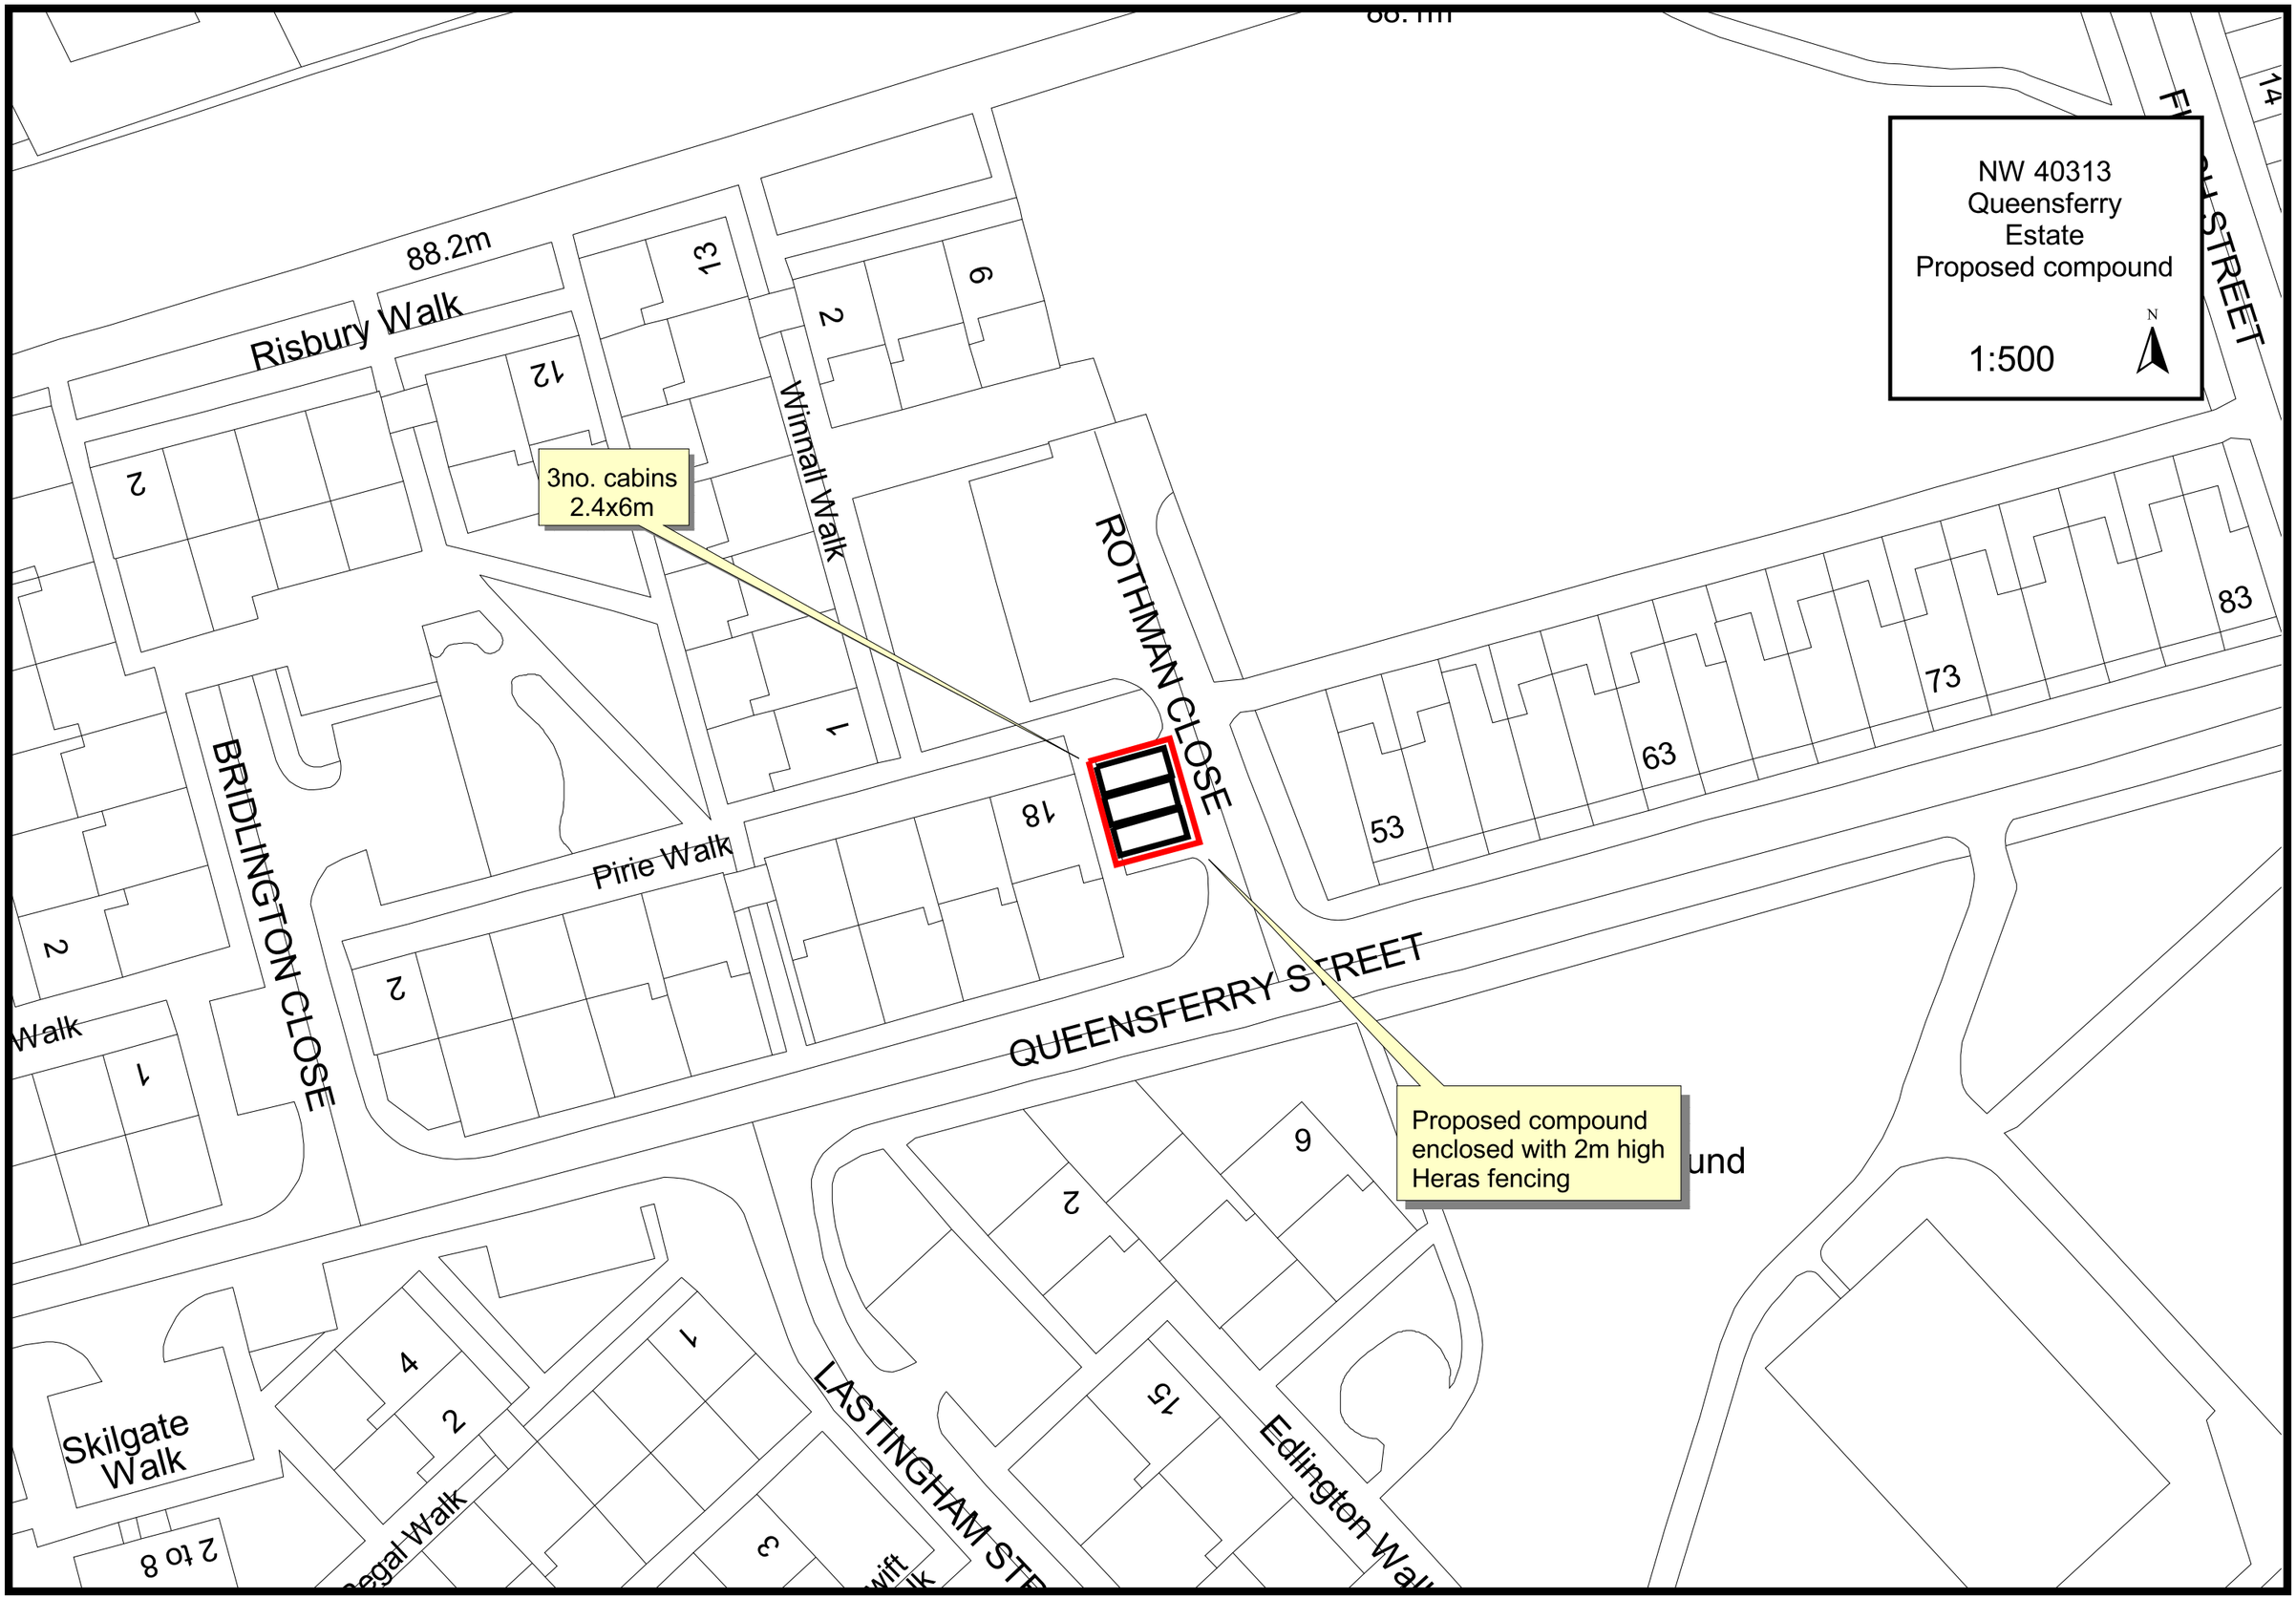
NW 40313
Queensferry
Estate
Proposed compound
1:500
N
3no. cabins
2.4x6m
Proposed compound
enclosed with 2m high
Heras fencing
Risbury Walk
88.2m
Winnall Walk
ROTHMAN CLOSE
BRIDLINGTON CLOSE
Pirie Walk
QUEENSFERRY STREET
LASTINGHAM STR
Edlington Wal
Skilgate
Walk
Walk
Regal Walk
2 to 8
13
12
2
6
1
18
2
2
1
4
2
1
3
2
6
15
53
63
73
83
14