work to figured dimensions

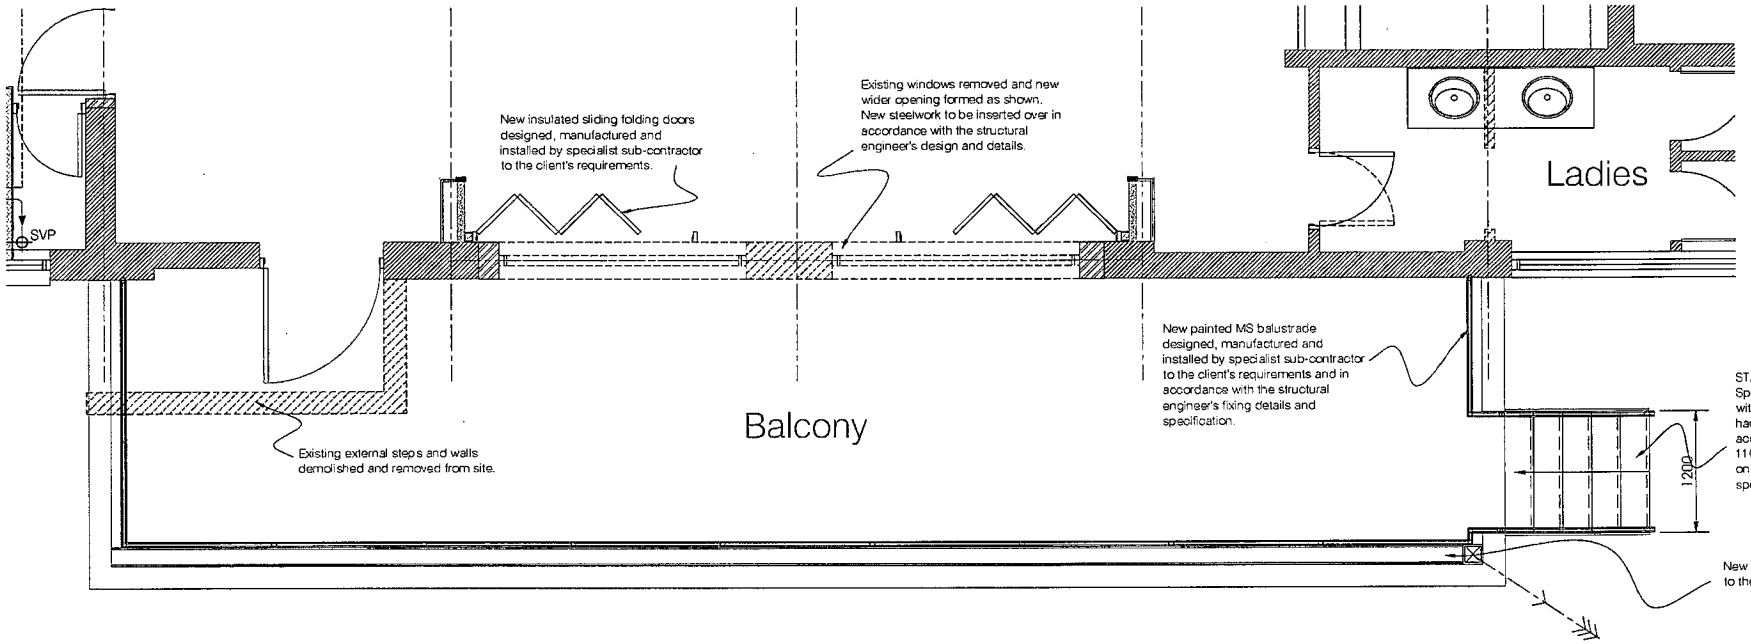

K1.01 The staircase is to be constructed in accordance with Section 1 of Approved Docur with: risers of 150 to 170mm & treads of 280m a maximum pitch of 42 deg. and a minimum headroom of 2000mm throughout.

K2.03 The staircase is to be fitted with a ha to both sides of the staircase.
The handrails are to be securely fixed at a heig 900mm above the pitch line of the staircase ar 1100mm above the floor or any landings & sha able to resist a horizontal force of 0.36kN per r Except in buildings that are not likely to be use children under 5,

a) the balustrade is not be have any op through which a 100mm diameter sp can pass.
b) the balustrade is to be constructed i way that children will not readily be a climb.

STAIRCASE - MILD STEEL to be to Specialist design & installed in accordance with their instructions. Balustrades and handrails are to be painted mild steel in accordance with the client's requirements 1100mm high on landings and 900mm high on flights manufactured and installed by a specialist sub-contractor.

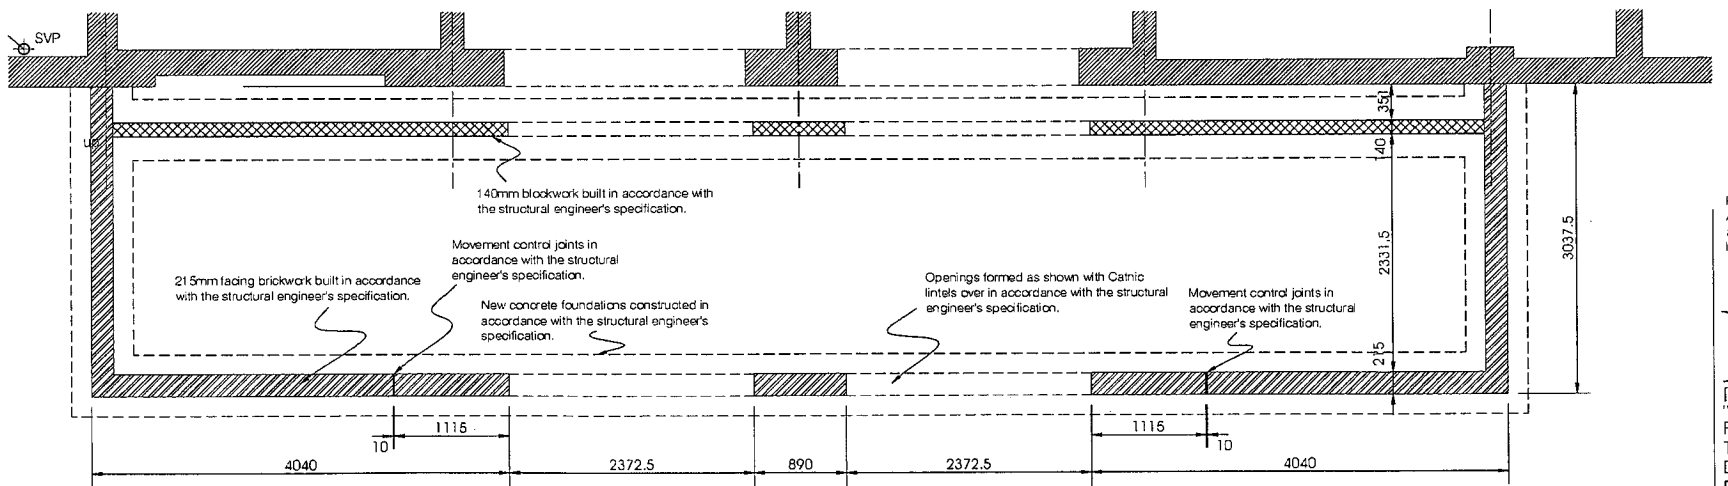

First Floor Plan as Proposed 1:50
sheet 3

Revision:
A: ACO drain added and dimension to staircase added to meet the requirements of the Building Inspector. PRA 16.10.13

PA PHOTOARC

PLP Construction Limited
Toc H Rugby Club Alterations
Didsbury Sports Ground
Ford Lane
Didsbury, Manchester
WD First Floor Plan Terrace Details

15 Hopwood Avenue ● Hopwood ● Heywood ● OL10 2AX
tel: 07970 164071 ● email: office@photo-arc.co.uk

drawn by	date	scale
P R Allison	18 September 2013	1:50
contract no	dwg no	revision
005	33	A

© PhotoArc owns the copyright of this design/drawing which must not be reproduced in whole or in part without the written permission of PhotoArc.

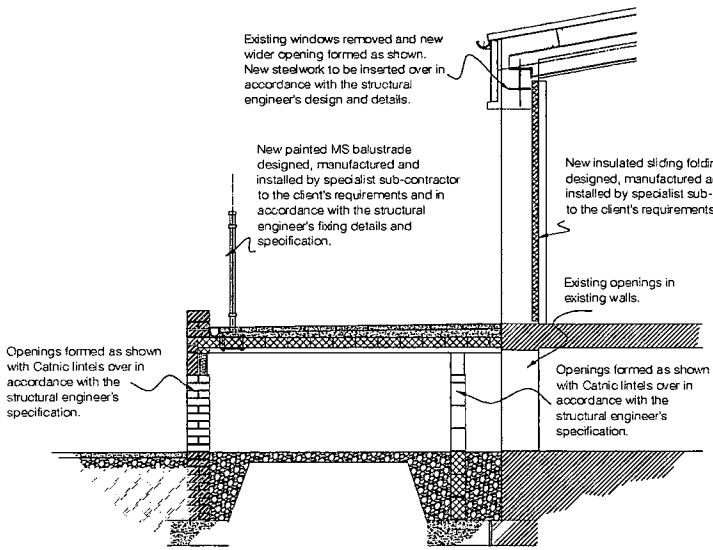

Typical Cross Section through
Balcony Structure at openings

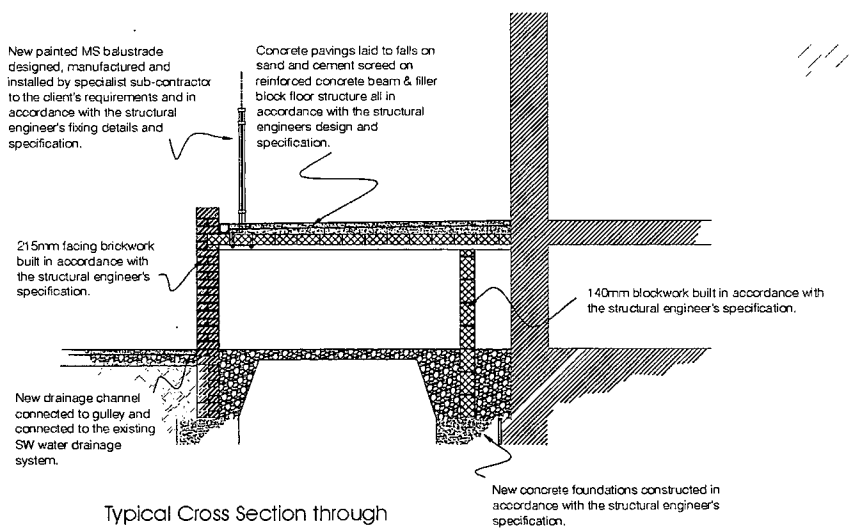

Typical Cross Section through
Balcony Structure

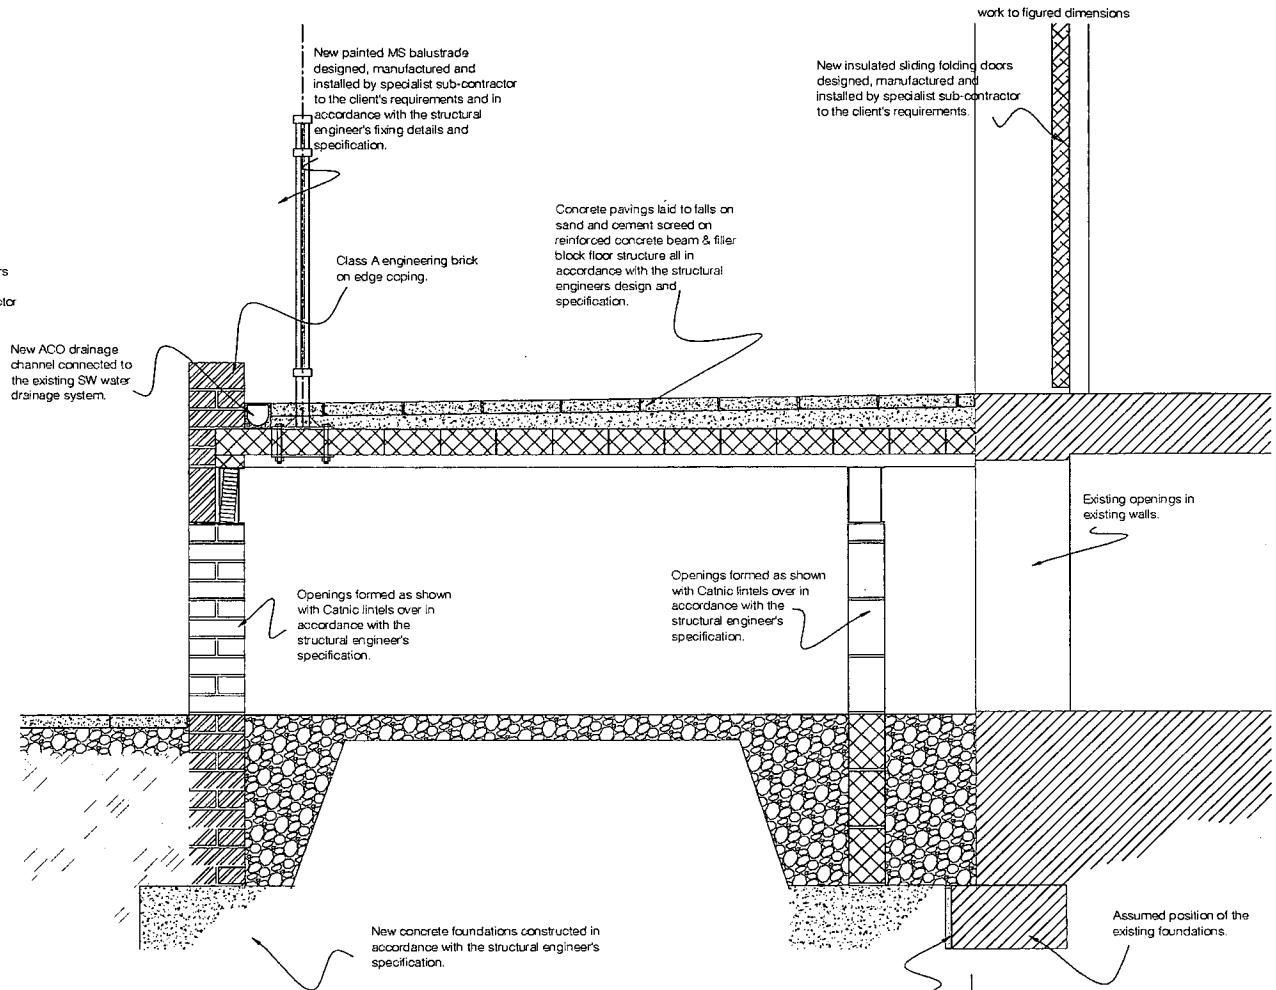

Detail Cross Section through
Balcony Structure at openings

Revision:
A: ACO drain added to meet the requirements of the Building Inspector. PRA 16.10.13

PA
PHOTOARC

PLP Construction Limited
Toc H Rugby Club Alterations
Didsbury Sports Ground
Ford Lane
Didsbury, Manchester
WD Terrace Cross Section

15 Hopwood Avenue • Hopwood • Heywood • OL10 2AX
tel: 07970 164071 • email: office@photo-arc.co.uk

drawn by	date	scale
P R Allison	18 September 2013	1:50 & 1:20
contract no	dwg no	revision
005	34	A

© PhotoArc owns the copyright of this design/drawing which must not be reproduced in whole or in part without the written permission of PhotoArc.