

NOTES:

DO NOT scale from drawing.
Drawing indicates design intent only and is for information purposes only.
Report any discrepancies to Mimar Architecture immediately.

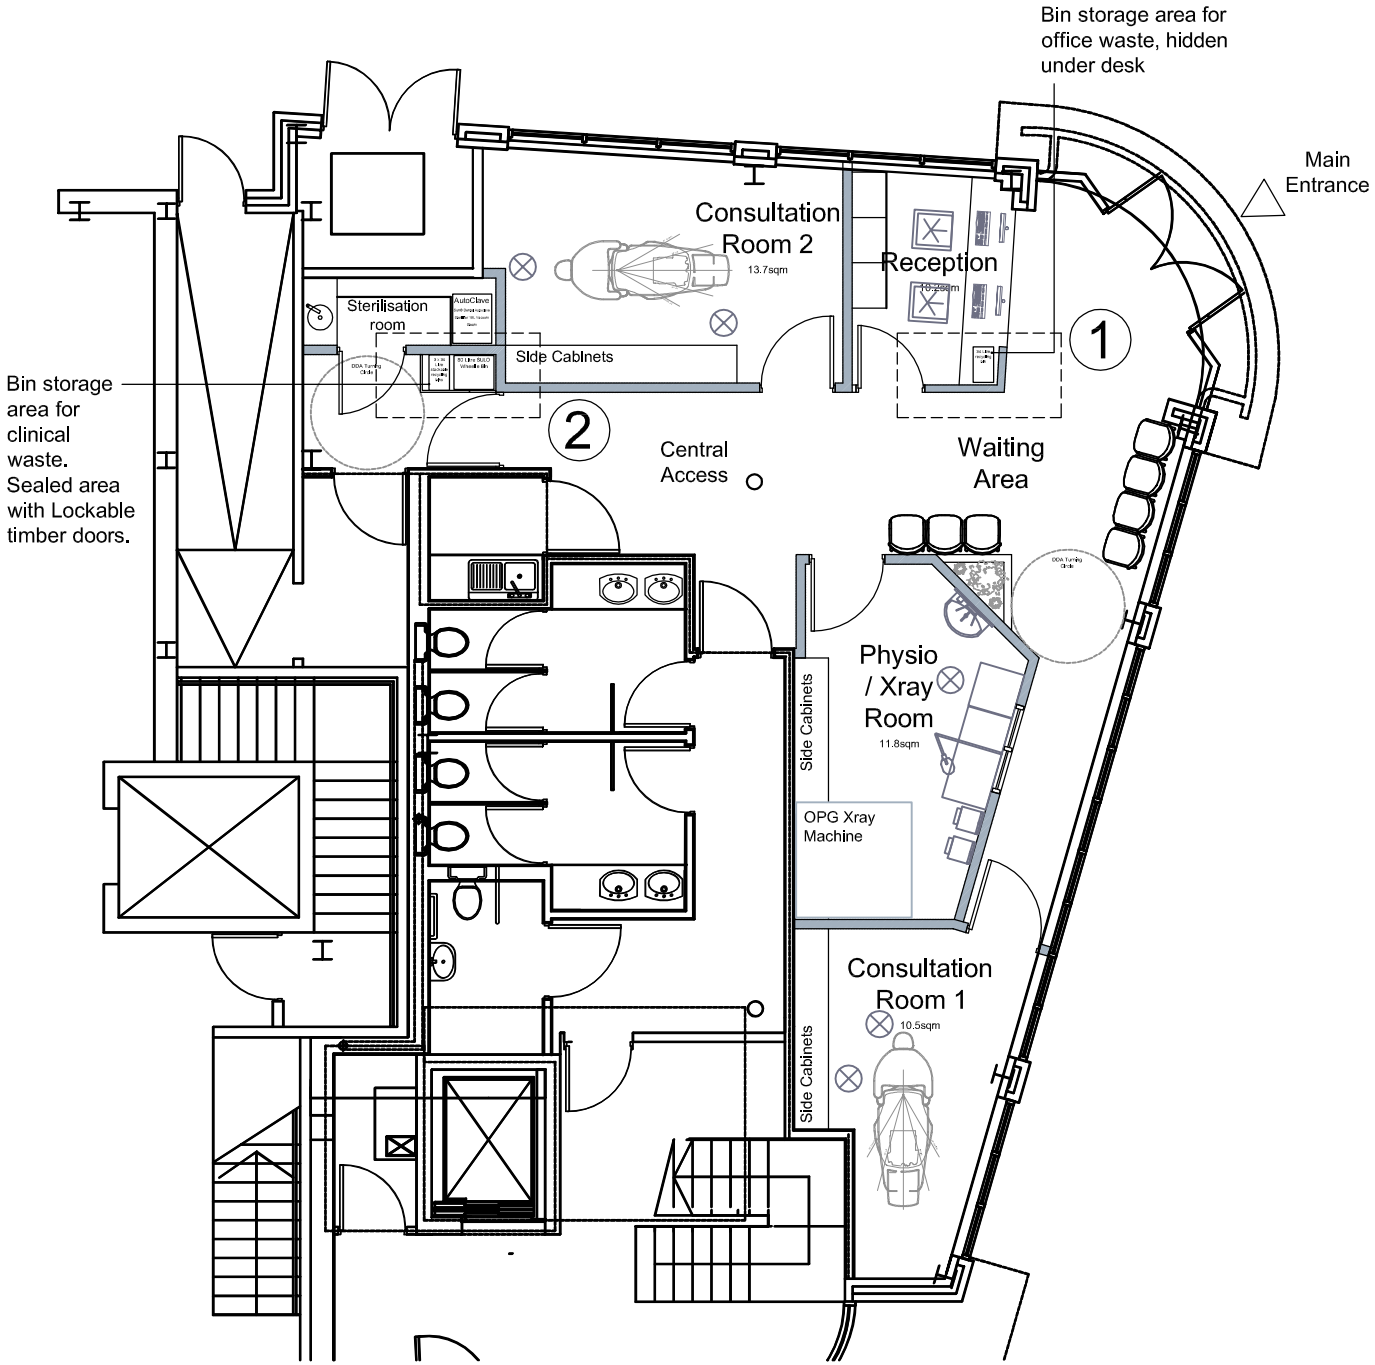

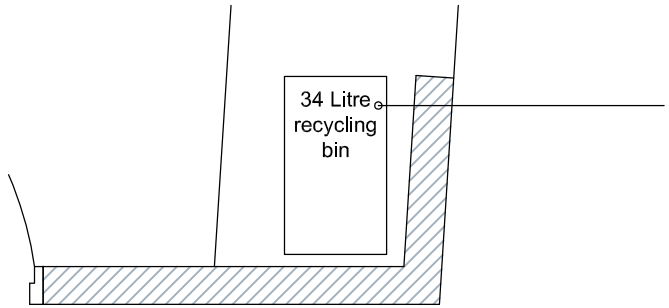

1. Bin area blow up at 1:20



2. Bin area blow up at 1:20

Project: 16 Albion Street, Manchester M1
Client: Mr Syed Maududi
Date: 11-11-2013
Drawing No: M294 P-03 Scale 1:100@A4

All drawings and designs copyright Mimar Architecture 2013.

Proposed Ground Floor Plan - Waste Storage Areas