Do not scale from this drawing. All Information should be checked by the contractor on site before commencing work. Any discreprencies should be reported to Archlrama Immedlately. All rights are reserved and are not transferable. Unauthorlsed reproductions of this drawing are not permitted.



EXISTING FRONT ELEVATION

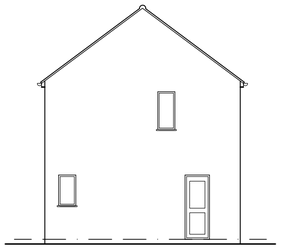

EXISTING SIDE ELEVATION

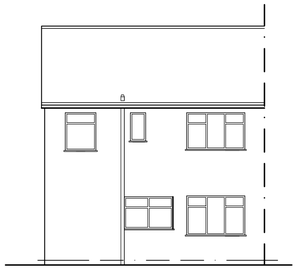

EXISTING REAR ELEVATION



PROPOSED FRONT ELEVATION

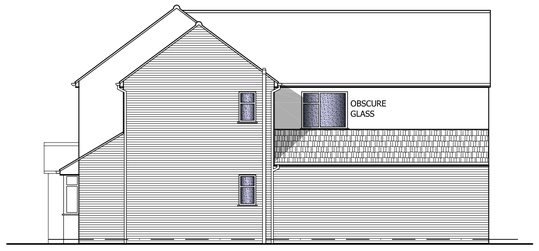

PROPOSED SIDE ELEVATION TOWARDS NO.91



PROPOSED REAR ELEVATION

PROPOSED SIDE ELEVATION TOWARDS NO.87



LOCATION PLAN 1:1000

N

EXISTING 1ST FLOOR PLAN

EXISTING GROUND FLOOR PLAN

0 5m

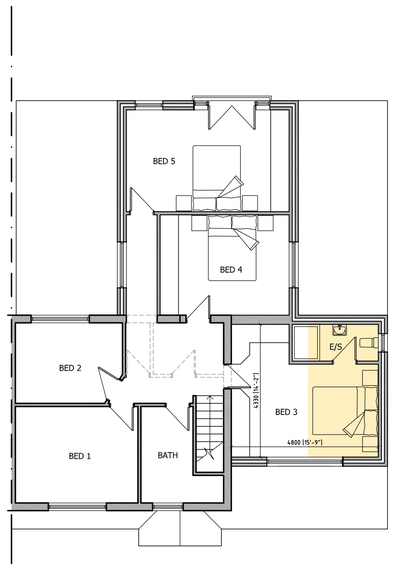

PROPOSED FIRST FLOOR PLAN

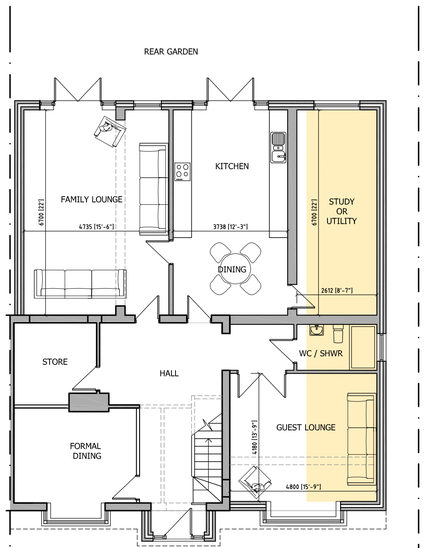

PROPOSED GROUND FLOOR PLAN

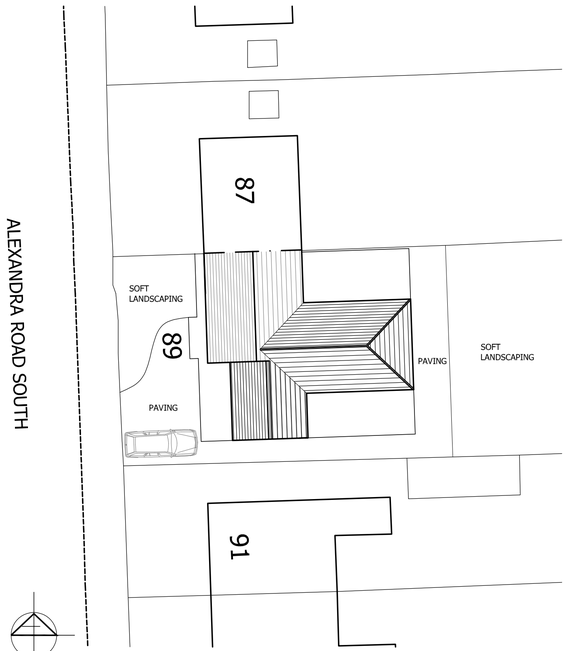

BLOCK PLAN 1:1200

N

archirama
Architecture & project management
Archirama Ltd
4 Mallowdale Avenue, Fallowfield, Manchester M14 6GT
Tel: 07976 171 006 email mail@archirama.co.uk

Client: Shysta Habib

Project / Site: 89 Alexandra Road
Manchester M16 8NX

Drawing Title: Proposed part single part double storey side & rear extension

Drawn By: FR 05/03/14
Checked by:
Stage: Planning
Scale: 1 : 100@A1

Drawing No: PL01
Revision: