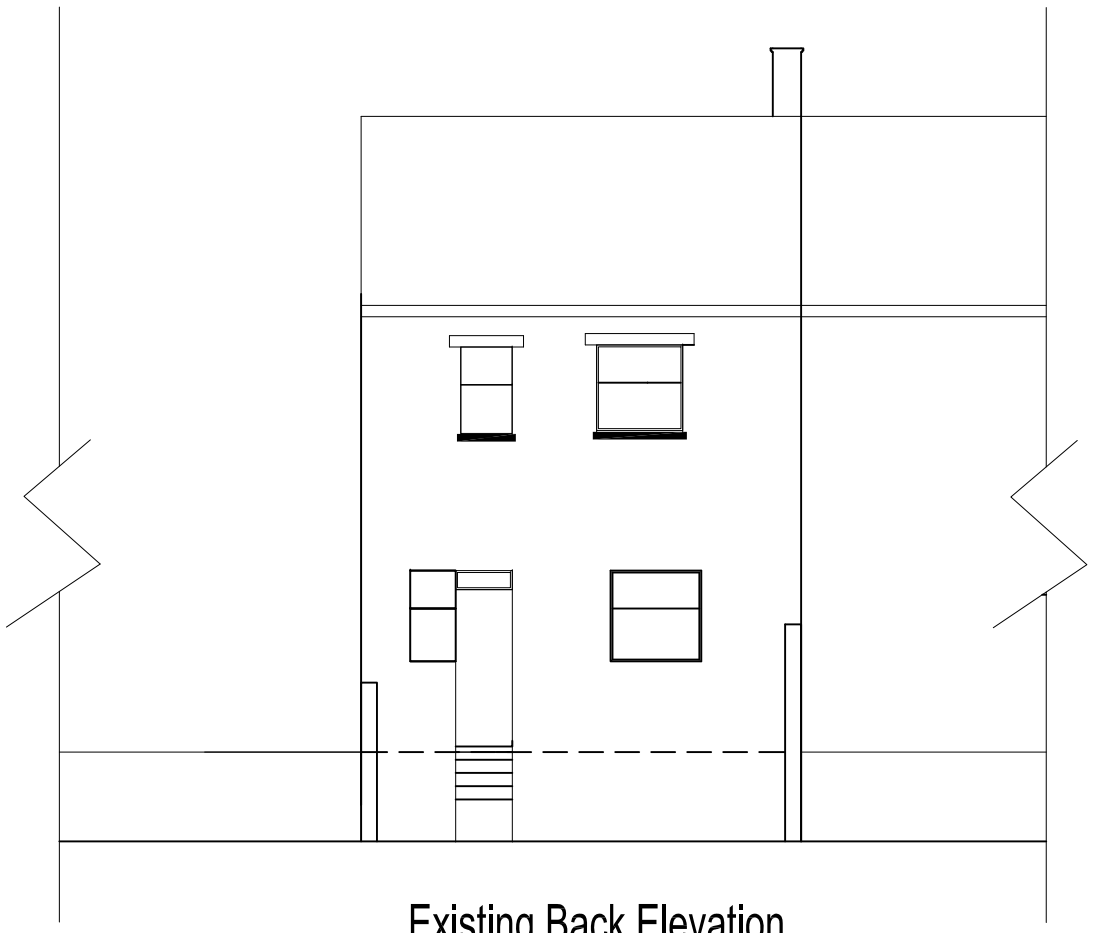

Existing Back Elevation

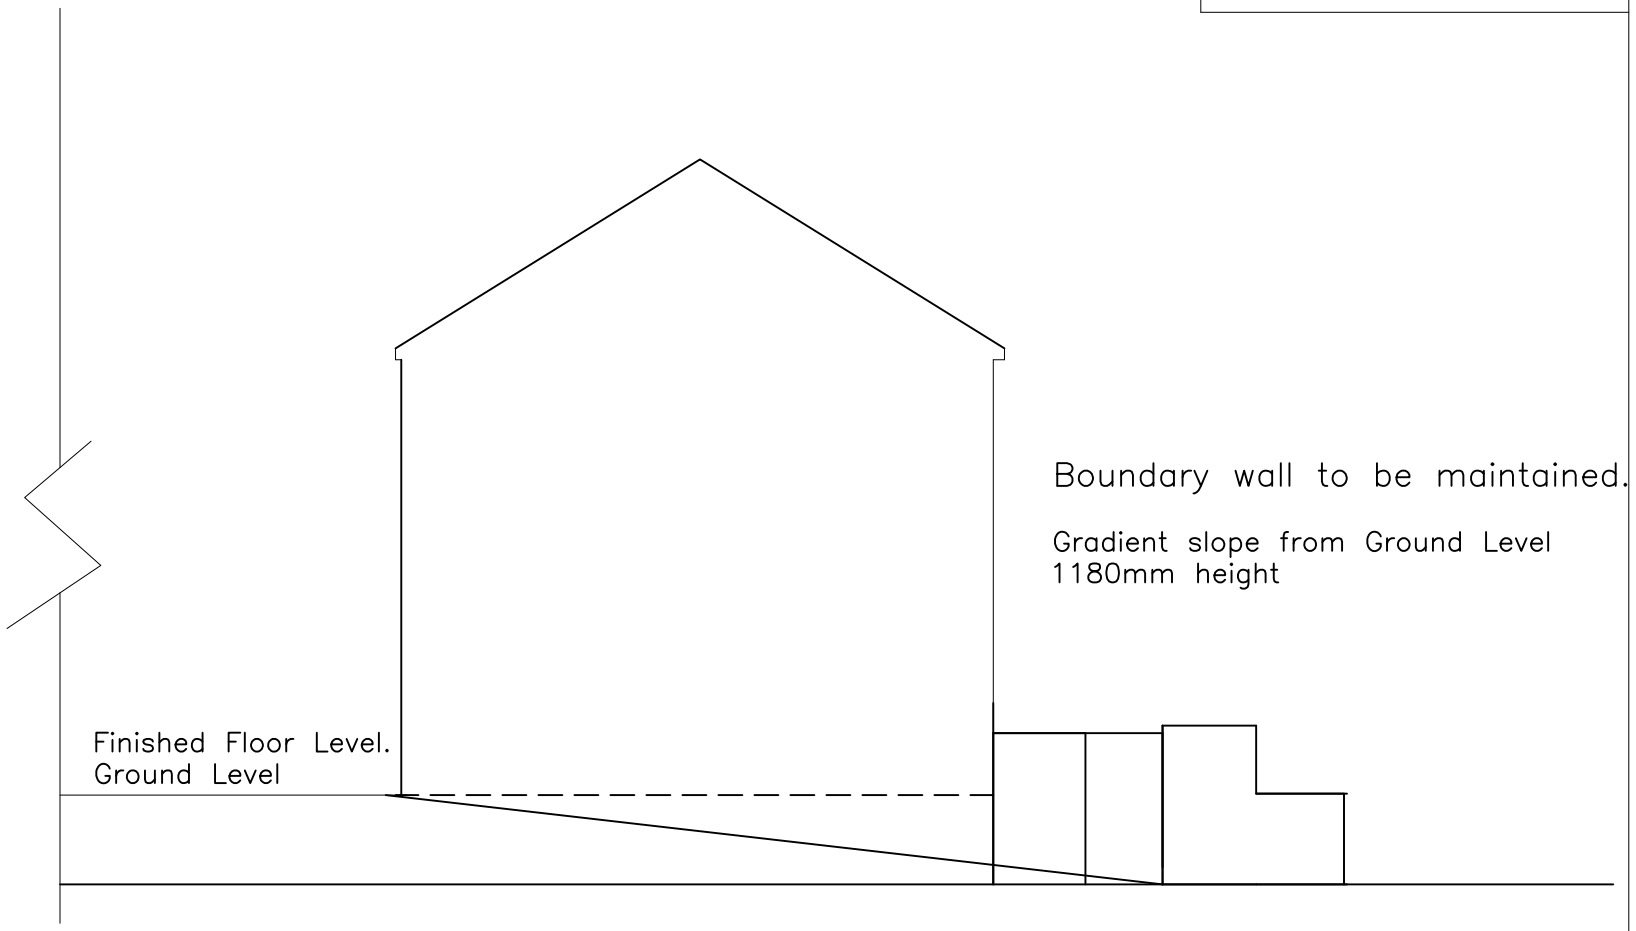

Existing Side Elevation from N0 16

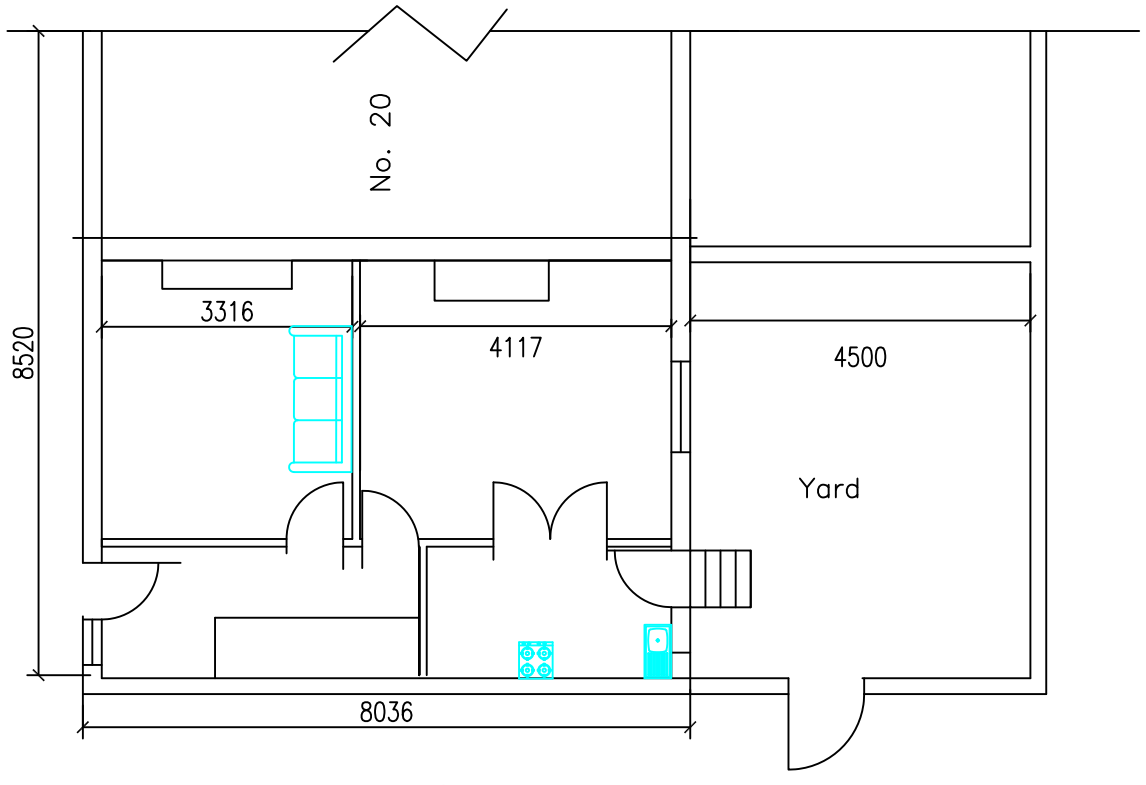

Existing Ground Floor Plan

		REVISION	initial
no.	date	description	

H S H
Architectural Design Services
428 Cheetham Hill Road Cheetham Manchester
M8 9LE. UK 01617956385,07940197 333

project title	Proposed ground floor extension to create a wash room.
client	Mian Rashid Ahmad
dwg. title	Existng Plans & Elevations

dwg.no.	sheet no.	scale.	job no.
01		1:100 @ A3	

18 Clevedon St, Harpuhey, M9 5PL

drawn by.	checked by.	approved by.	date
ON		-	Sept 2013