

STAIRWELL 1
FRONT ELEVATION

STAIRWELL 2
FRONT ELEVATION SIDE ELEVATION

STAIRWELL 3
FRONT ELEVATION

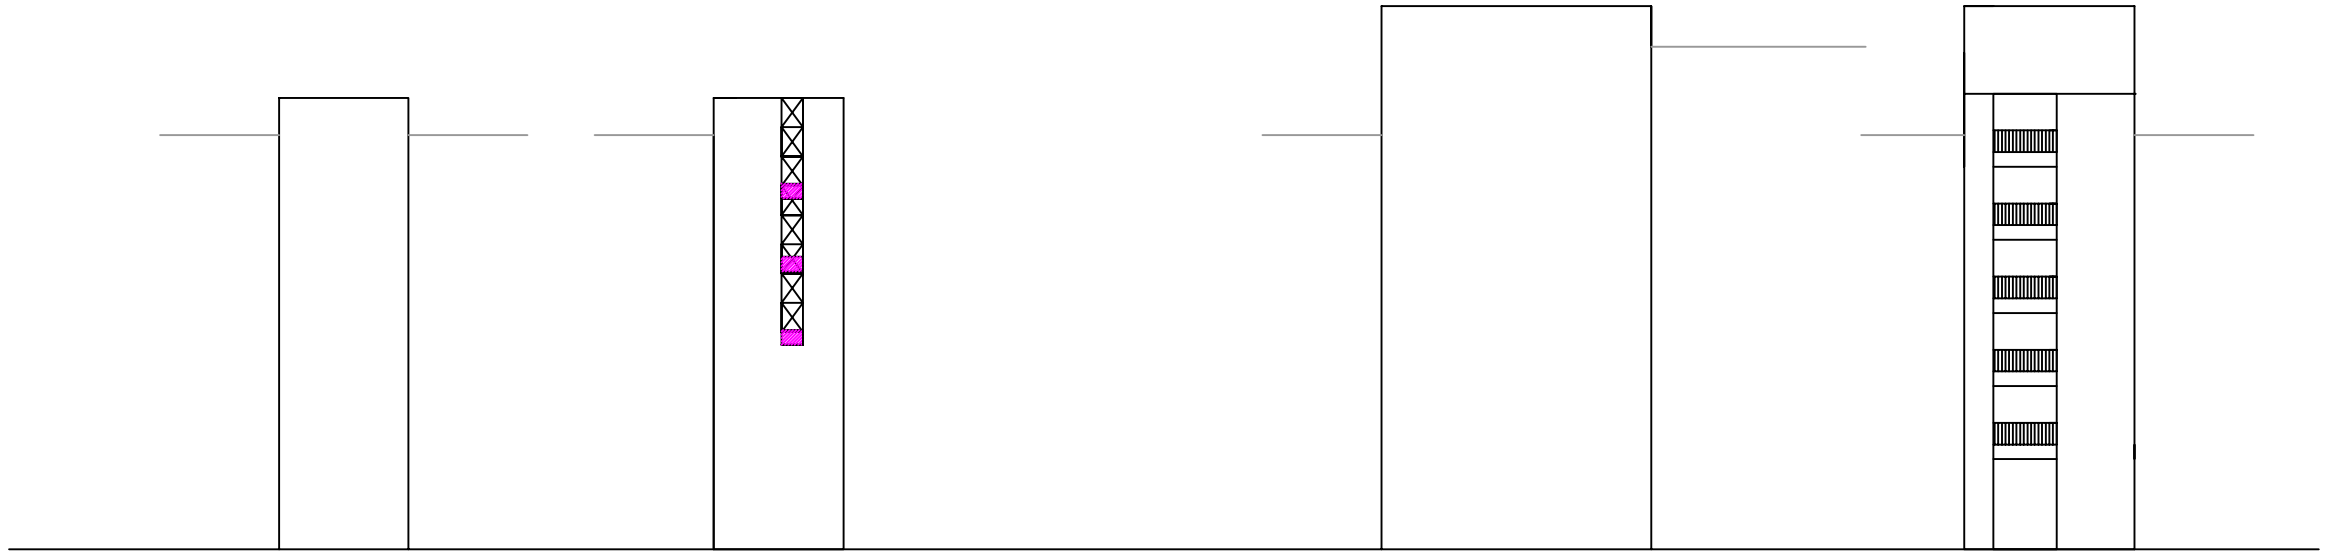

STAIRWELL 4
FRONT ELEVATION SIDE ELEVATION

STAIRWELL 5
FRONT ELEVATION SIDE ELEVATION

REVISION	AMENDMENTS	DATE

Morgan Maire & Co
3B Upper Eastgate Row
Chester,
CH1 1LQ
Tel: 01244 322 500
info@morganmaire.co.uk
www.morganmaire.com

CLIENT:-
ST MODWEN

PROJECT:-
CAR PARK STAIRWELLS
THE BIRTLES
WYTHENSHAWE

TITLE:-
ELEVATIONS AS EXISTING

DATE:- MAY 2014	SCALE:- NTS @ A3
PROJECT N°:- 2789	DRAWING N°:- 03 / REV.:- -
DRAWN BY:- SDM	STATUS:- Preliminary