

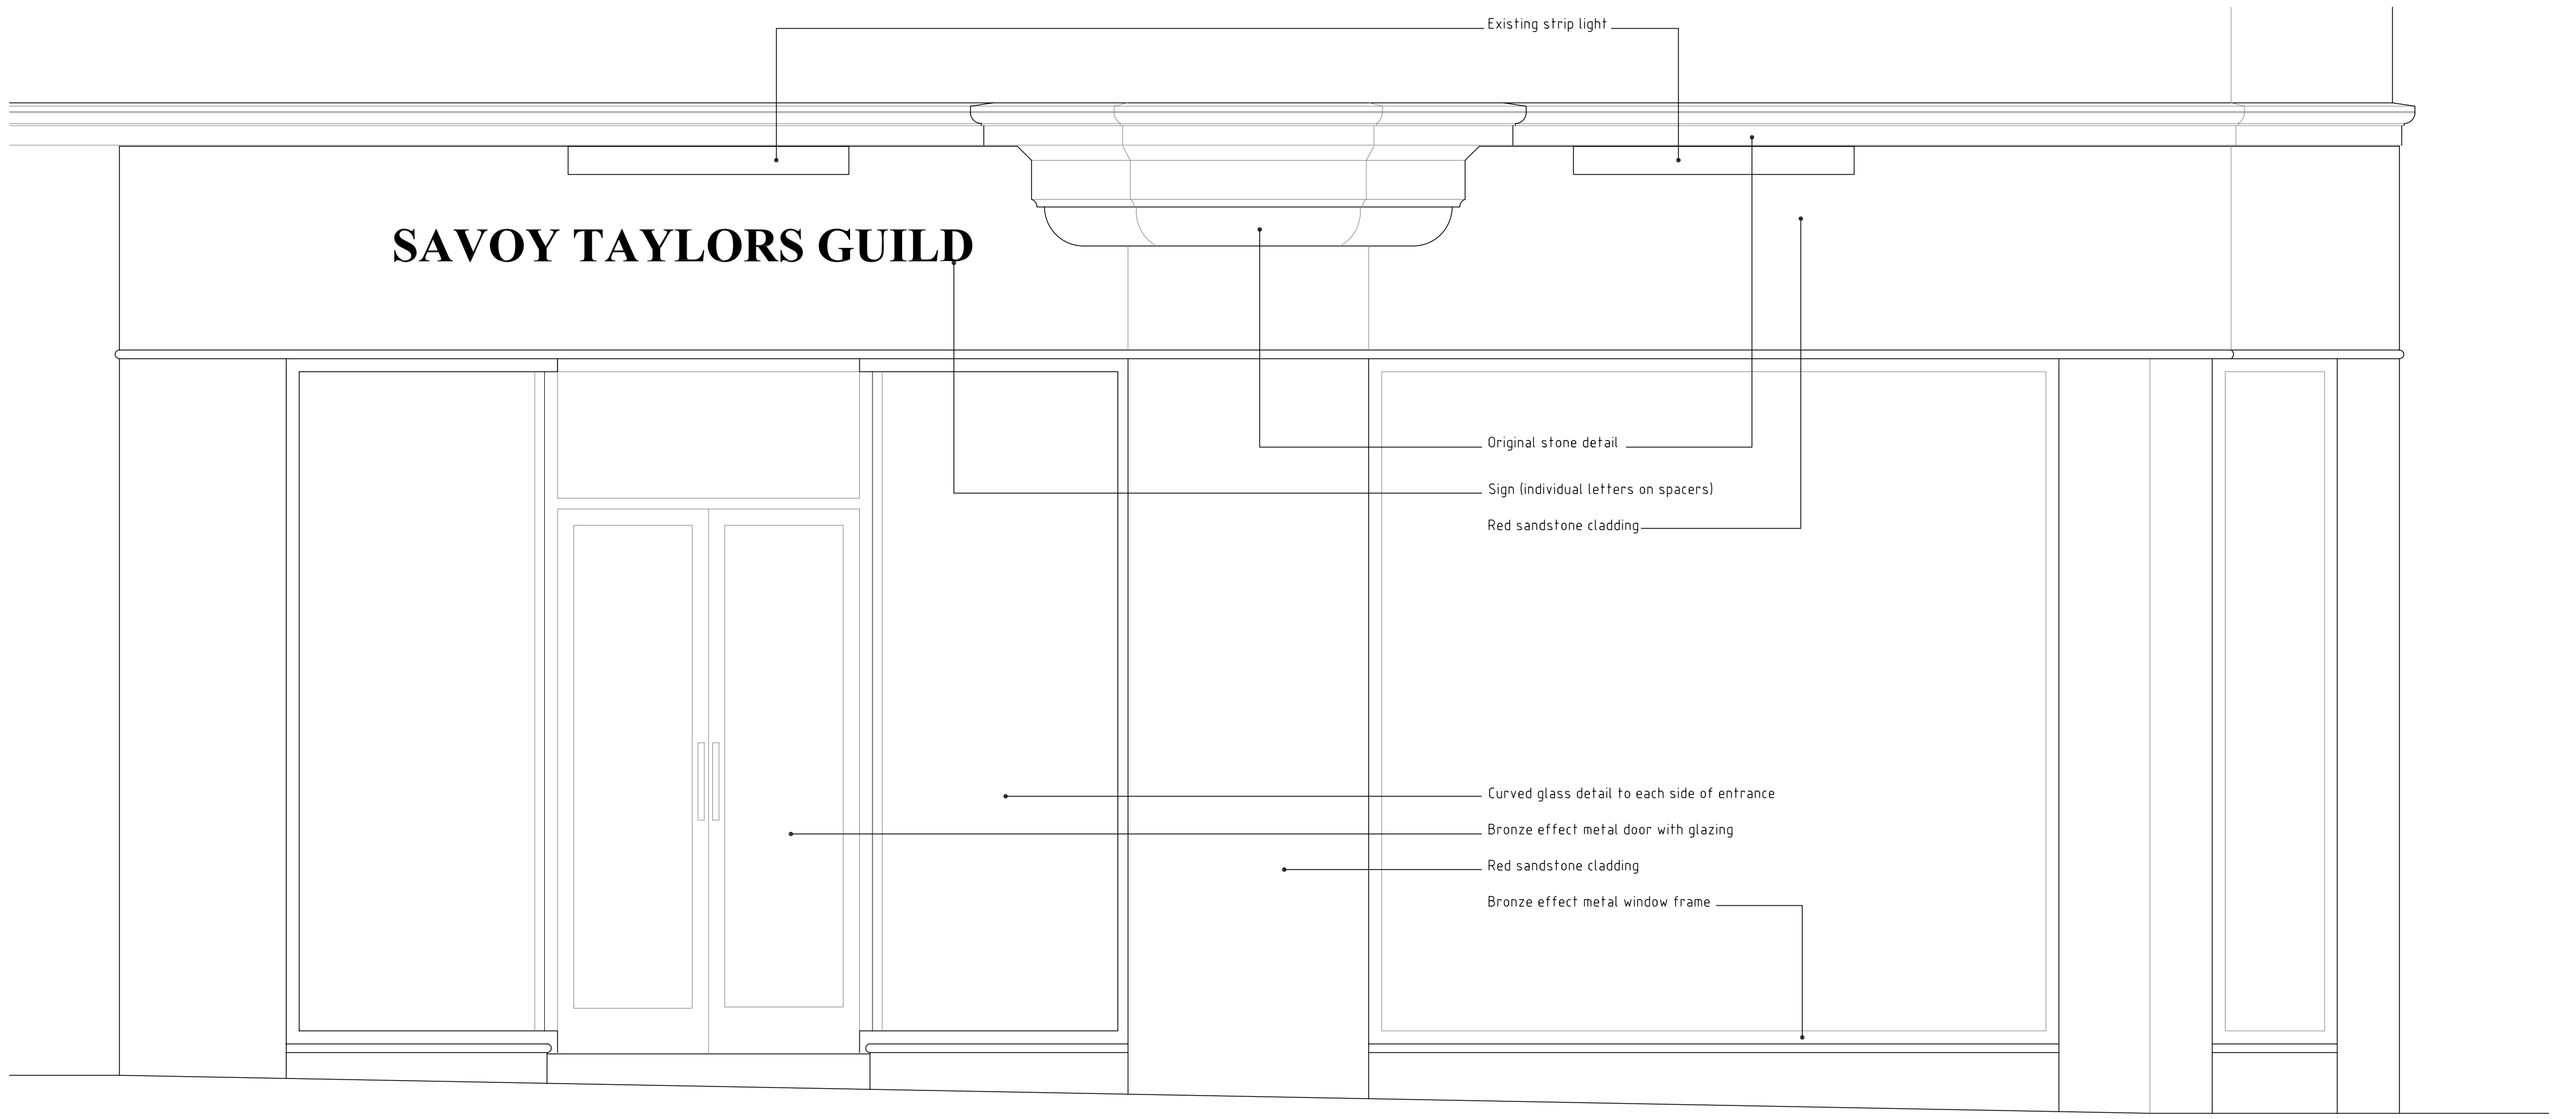



Elevation 1
Scale 1:20

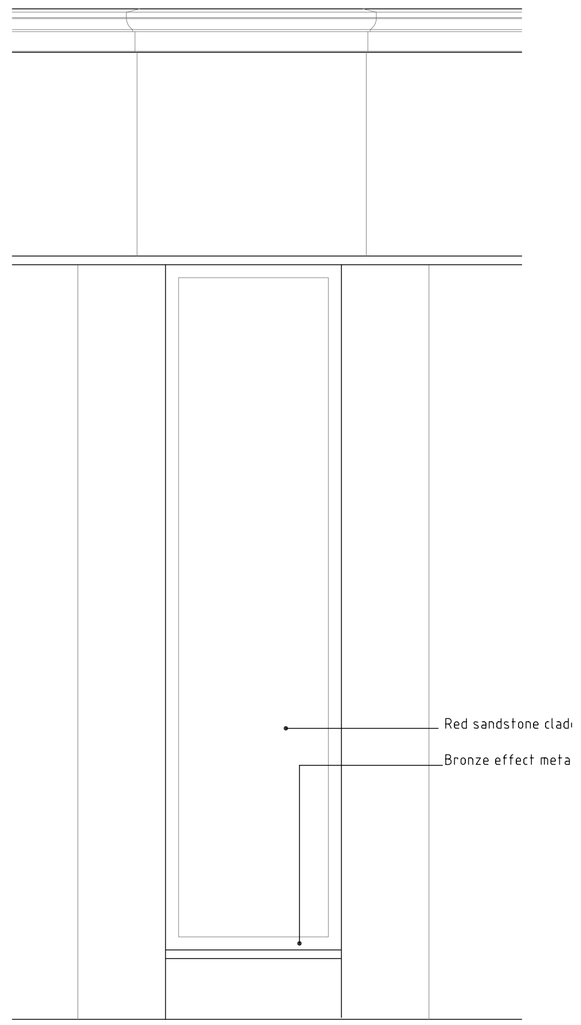

Elevation 2
Scale 1:20

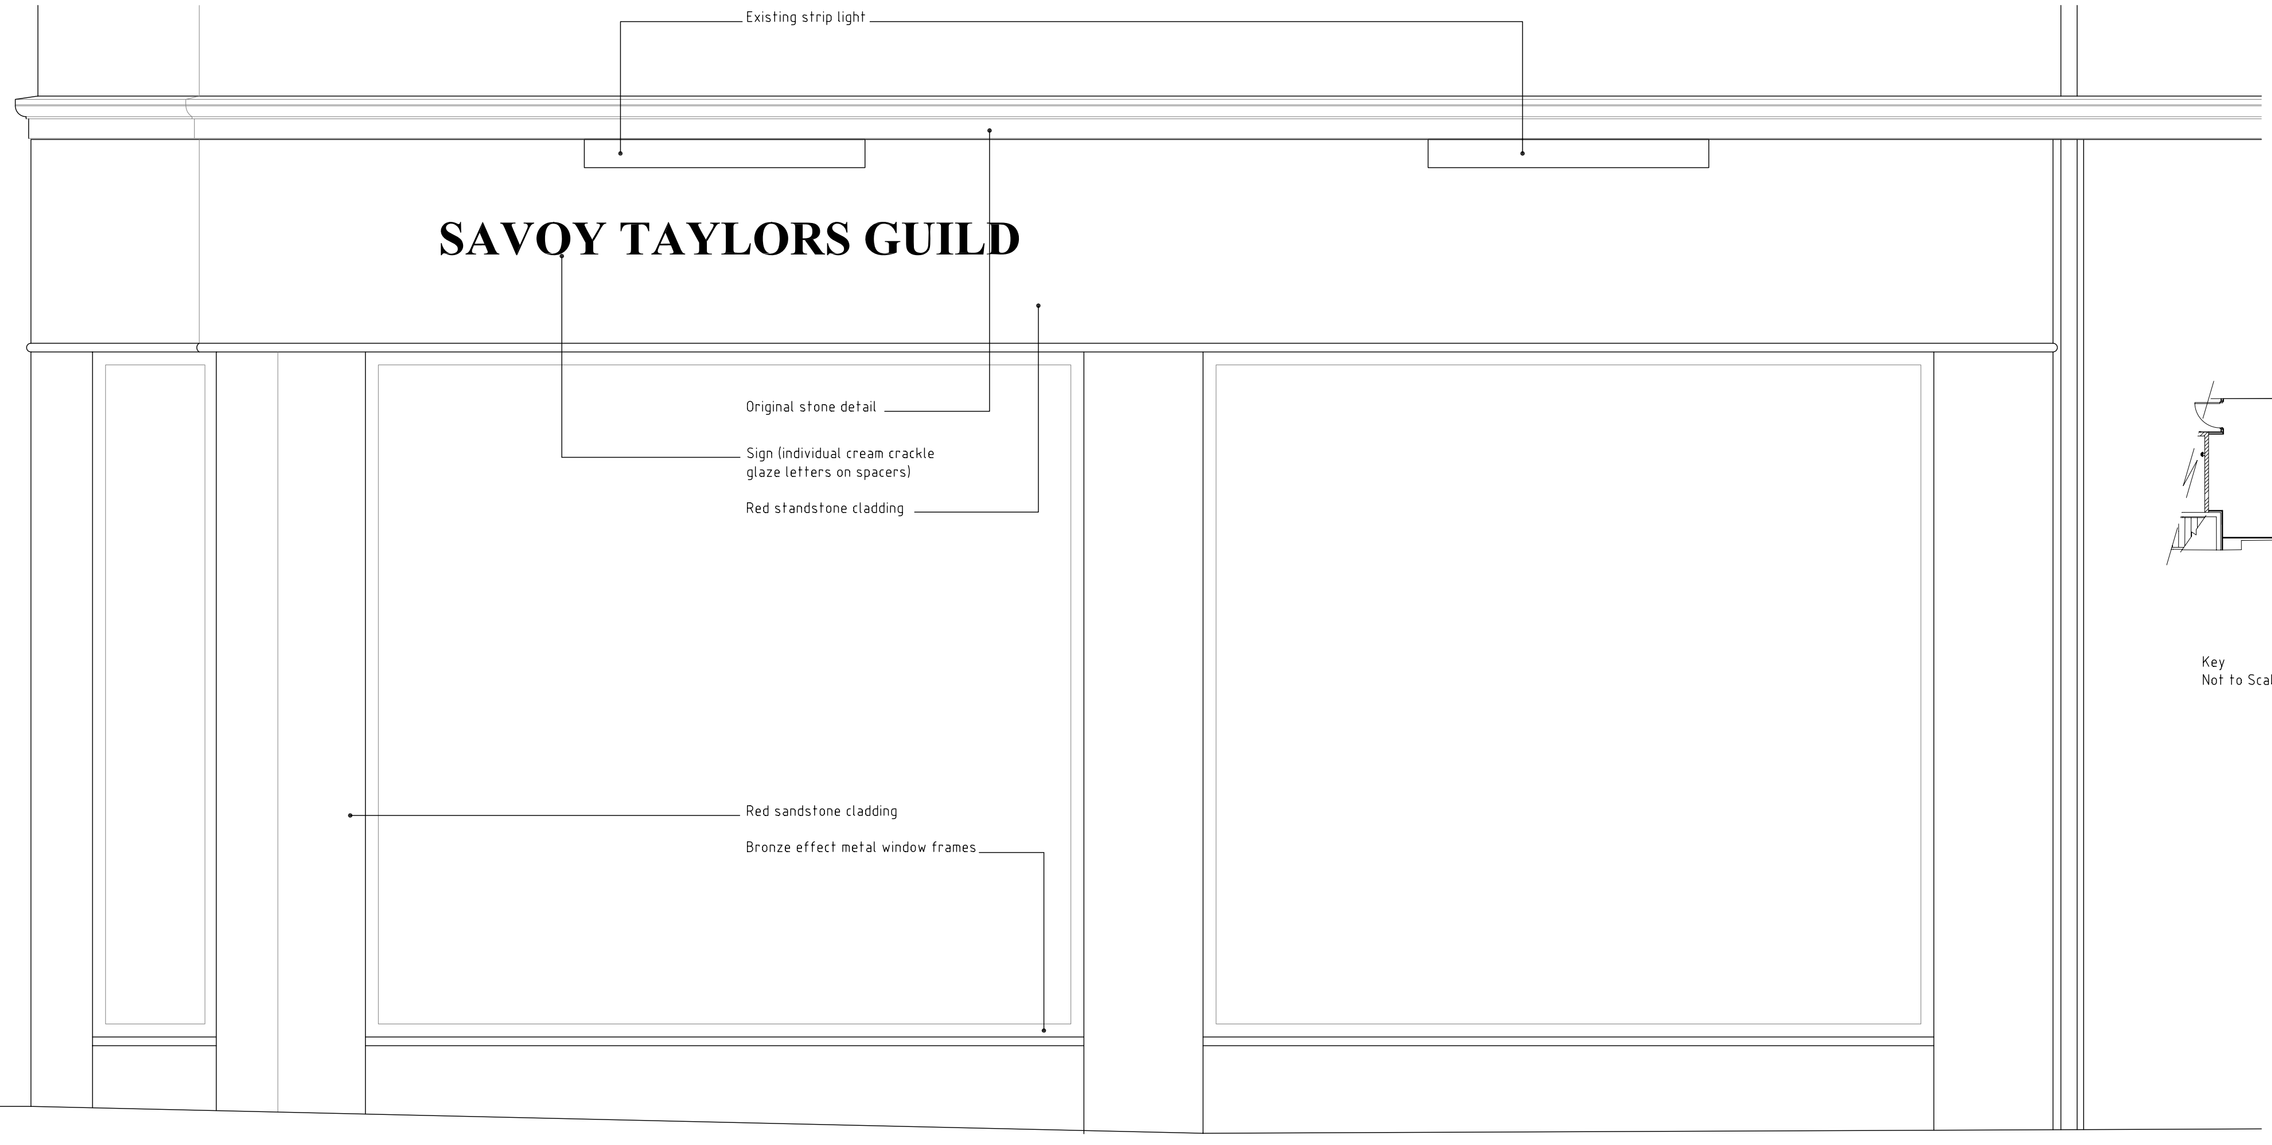

Elevation 3
Scale 1:20

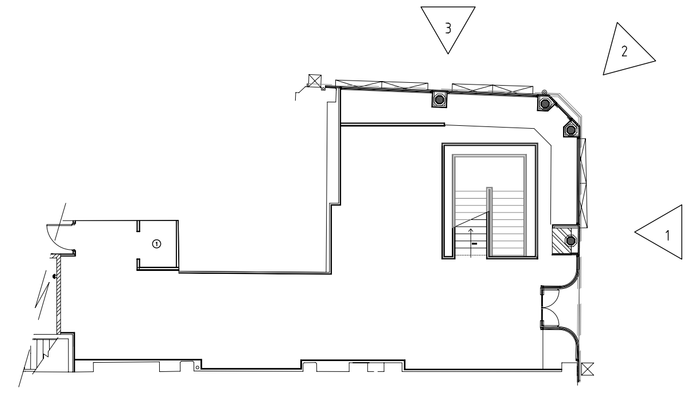

Key
Not to Scale

Notes

Revision	Description	By	Date
B	Existing lighting shown	AVR	8/5/14
A	Notes added	AVR	1/5/14

CAD Info: G:\ACAD\ARCH

RONAN DEVELOPMENTS

Client
White Stuff

Project
Signage Alterations
16-18 King Street, Manchester

Drawing Title
External Elevations
As Existing

Scale	Status
A1 1:20	Planning

Drawn	Checked	Date
AVR		15/4/14

Project No.	Drawing No.	Revision
2013-37	PA EX01	B

Head Office: Upper Bagden House, Upper Bagden Farm, Bagden Lane, Clayton West, Huddersfield, HD8 9LQ
Tel: 01484 865000
Fax: 01484 865071
Email: info@ronandevelopments.com
Web Site: www.ronandevelopments.com

ALL DIMENSIONS TO BE CHECKED ON SITE. DRAWING MUST NOT BE SCALED, TAKE FIGURED DIMENSIONS. THIS DRAWING IS THE PROPERTY OF RONAN DEVELOPMENTS LTD. AND MAY NOT BE COPIED, USED, REPRODUCED OR DISCLOSED WITHOUT WRITTEN CONSENT