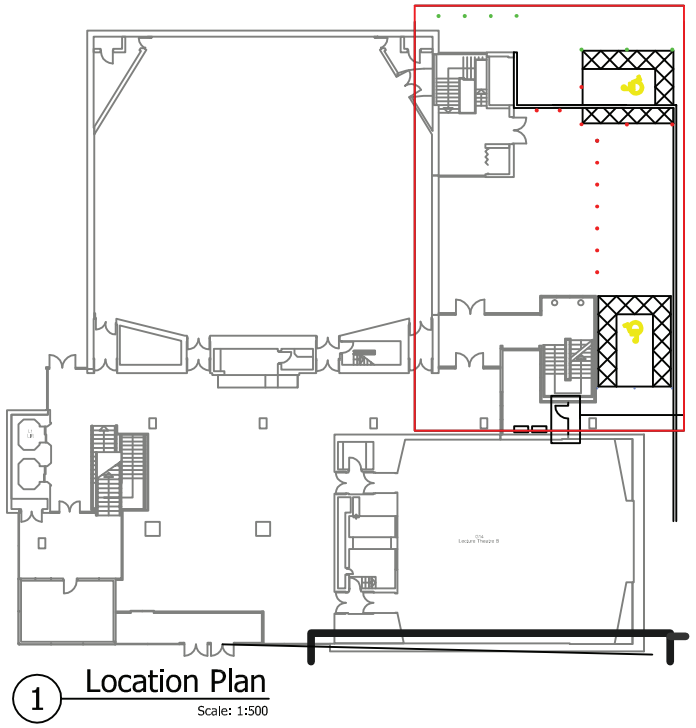

1 Location Plan
Scale: 1:500

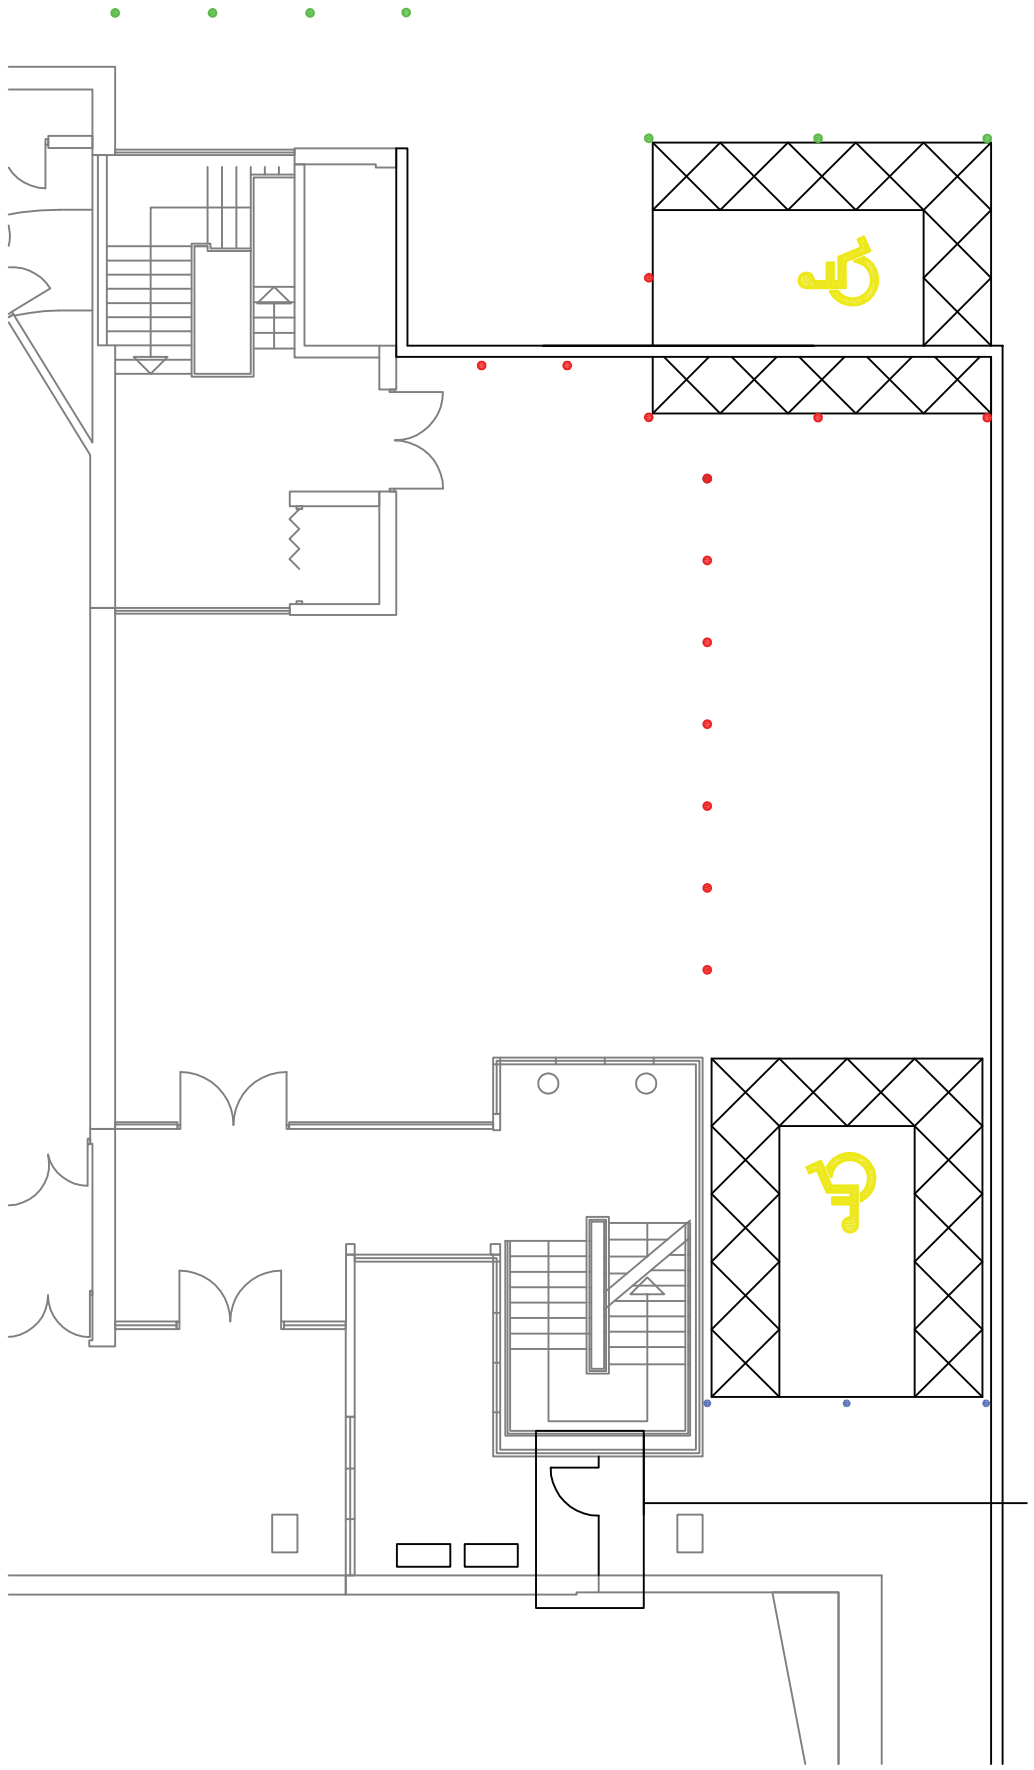

1 Proposed Layout
Scale: NTS

KEY

- Existing Bollards
- New Bollards
- Re-use Existing Bollards to New Location

Supply and fit SS Broxap BX47011400RT

Manufacturer: Broxap
Burdens Limited
Crofton Road
Portrack Lane
Stockton On Tees
TS18 2QZ

Supply and fit single leaf gate, galvanized posts and power coating; colour
Gate to - height 2.4m

RLB | Rider Levett Bucknall

DO NOT SCALE THIS DRAWING, CHECK ALL DIMENSIONS ON SITE

This drawing is to be read in conjunction with all relevant specifications and drawings issued. For discrepencies or ommissions contact Rider Levett Bucknall.
The contractor is to check and verify all building and site dimensions and check levels before work commences

© Rider Levett Bucknall UK Limited.

Date:	Revision:	Dr:

Client: UOM

Drawing Issue: PLANNING

Project: ROSCOE DAMP

Drawing Title: LANDSCAPING PLANNING

Scale:	Drawing Nr:		
NTS	5086/072/012		
Revision:	Drawn:	Authorised by:	Date:
	SC	SC	JUNE 13

Drawing Ref:

8 Exchange Quay
Salford Quays
Manchester
United Kingdom
M5 3EJ

Tel : +44 (0)161 868 7700
Fax : +44 (0)161 868 7701
Email : first.surname@uk.rlb.com
WEB : www.rlb.com

RLB | Rider Levett Bucknall

Drawing Nr: 5086/072/012
Drawing Title: Landscaping
Project: ROSCOE DAMP
Client: UOM