


EXISTING REAR ELEVATION

(SCALE 1:50)




PROPOSED REAR ELEVATION

(SCALE 1:50)

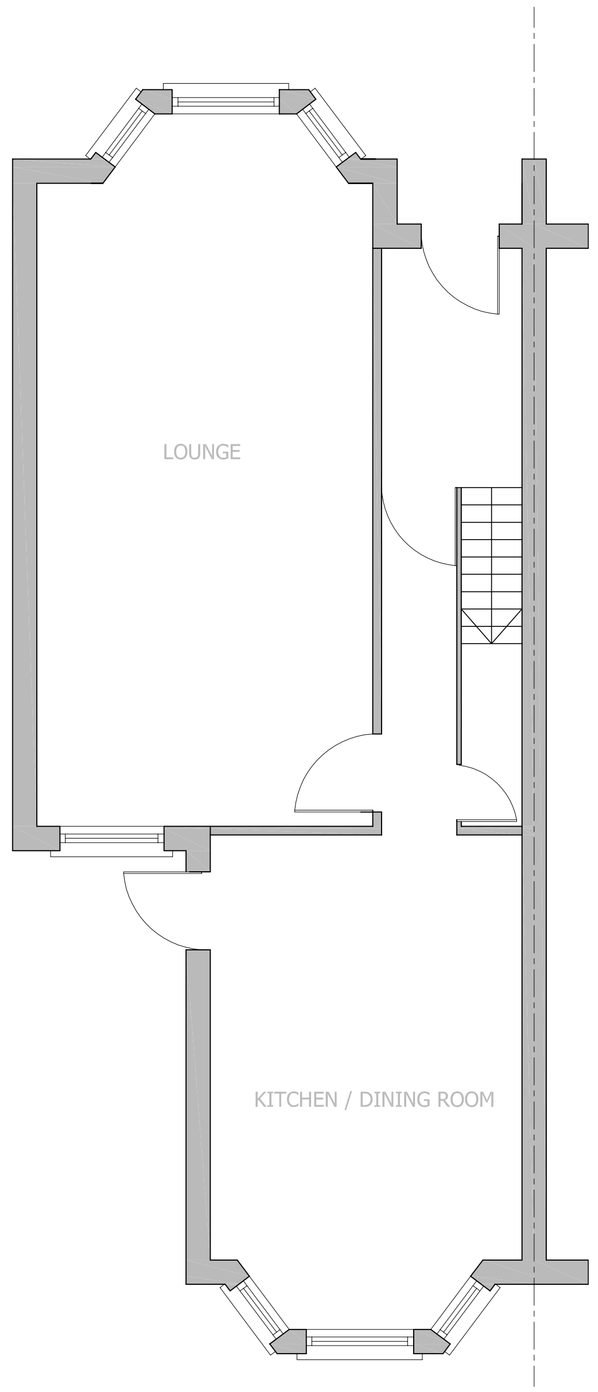

EXISTING GROUND FLOOR LAYOUT

(SCALE 1:50)

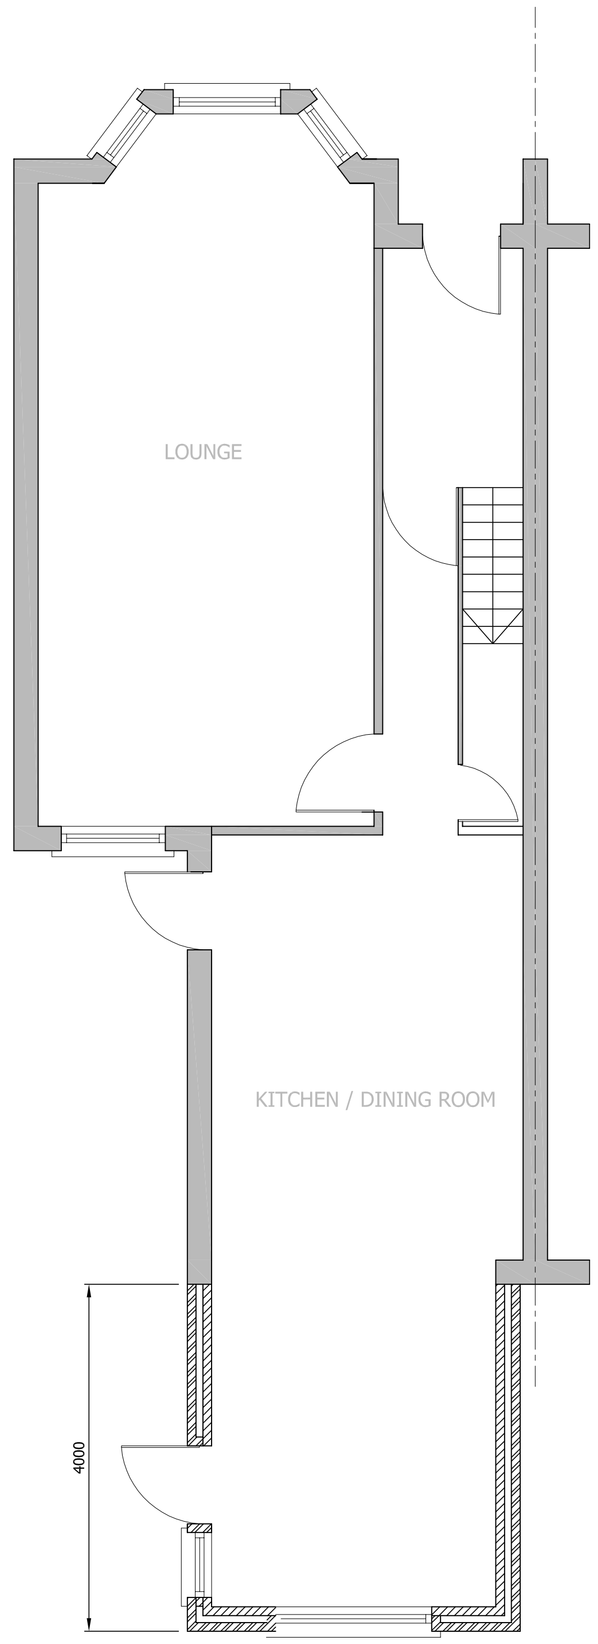

PROPOSED GROUND FLOOR LAYOUT

(SCALE 1:50)

B	21.11.2013	AMENDED TO L.A. COMMENTS
A	01.11.2013	ISSUED FOR PLANNING APPROVAL

DRAWING STATUS: PLANNING APPROVAL

PROJECT: 46 LANSDOWNE Rd, CRUMPSALL

TITLE: SINGLE STOREY REAR EXTENSION

SCALE @ SIZE:	STATUS:	DATE:
1:50 @ A1 U.N.O	PLANNING	NOV. '13

PROJECT No:	DRAWING No:	REV:
LR-001	002	B