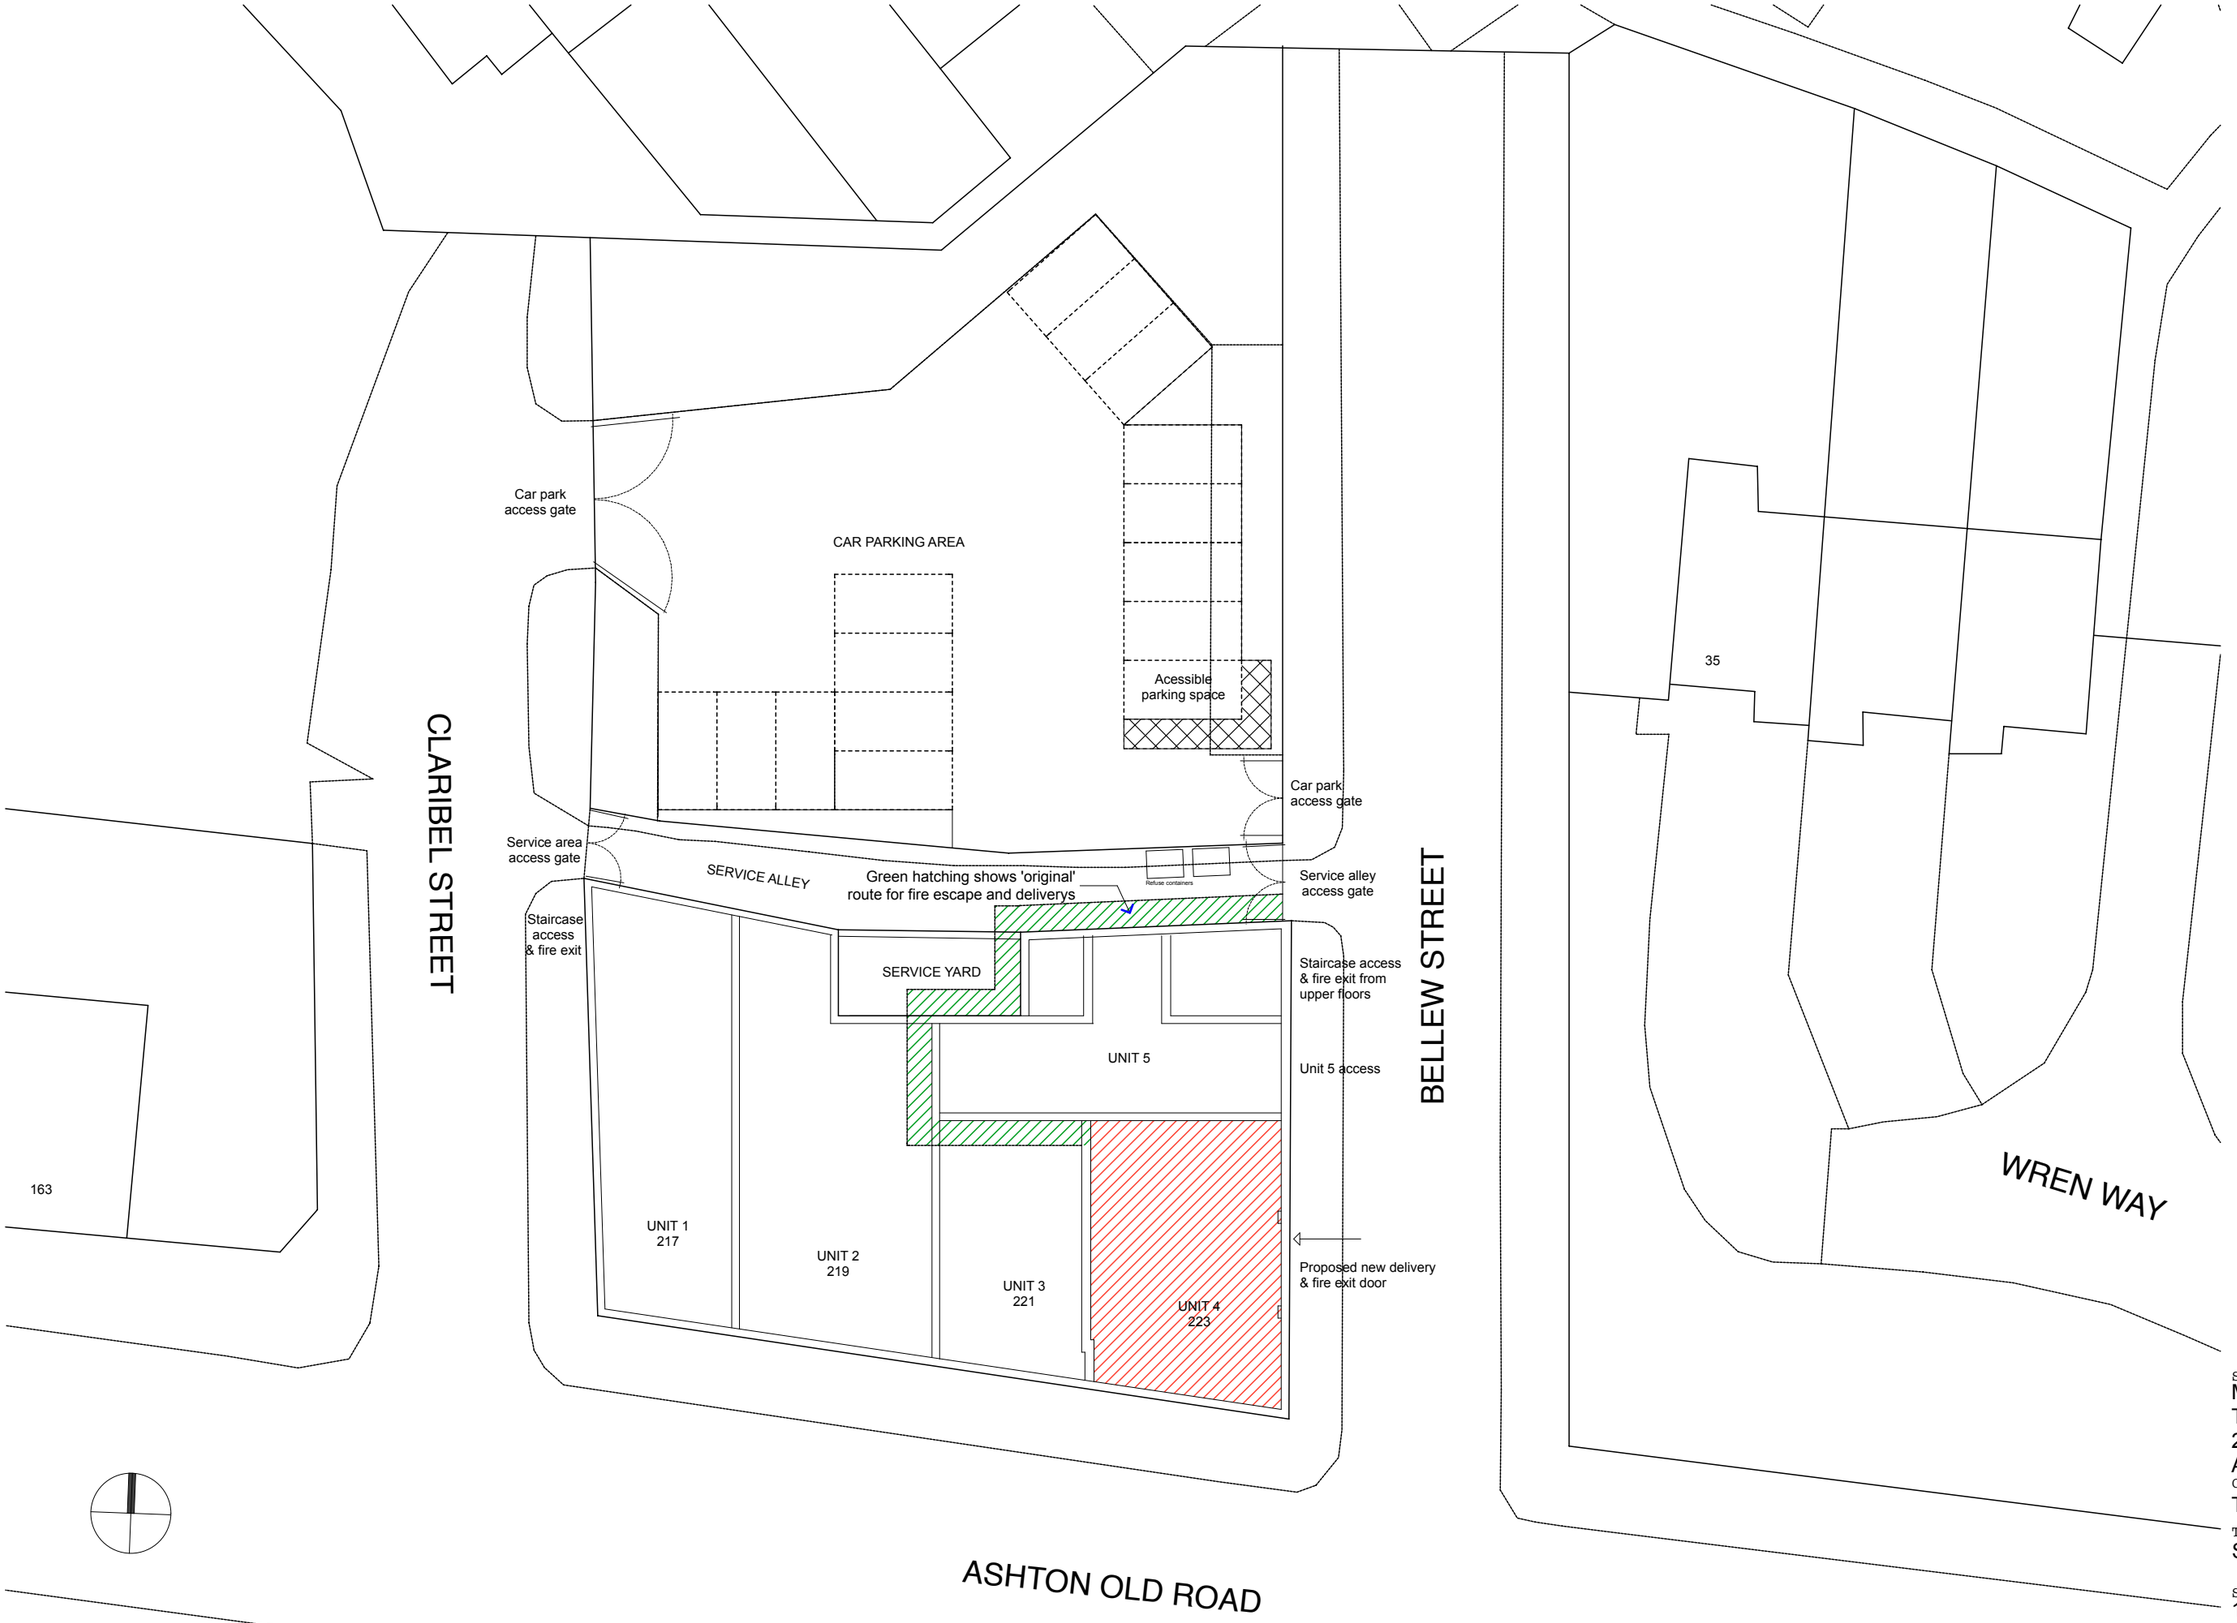

SITE LAYOUT 1:250@A3

PLANNING ISSUE

Scheme
Minor Elevational Amendment
The Plaice Fish & Chip Shop
223 Ashton Old Rd/Bellew St
Ardwick, Manchester

Client
The Plaice

Title
Site Layout

Scale	Date	Drawn
1:250	12.11.13	MM
Job No	Dwg No	Rev
P154	11	

Mike Macpherson Architects
38 Reynard Road, Chorlton, Manchester M21 8DD
T: 0161 870 6129
E: mail@mikemacpherson-architects.co.uk
www.mikemacpherson-architects.co.uk