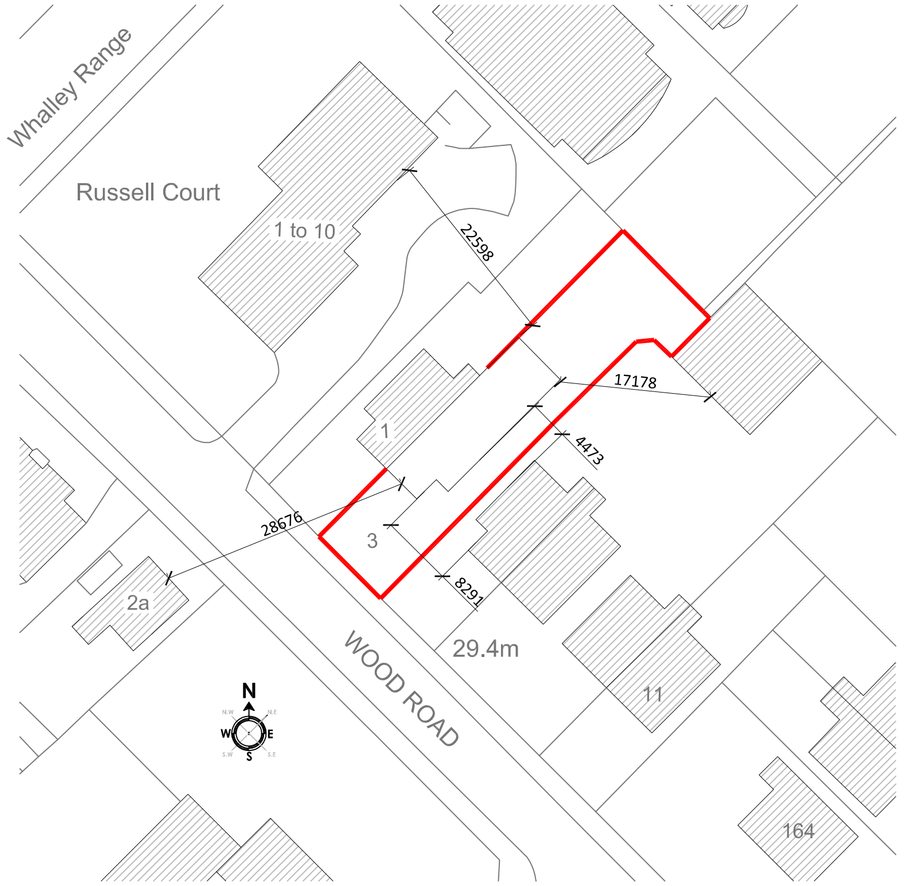

Existing Site Location Plan
Scale 1:500

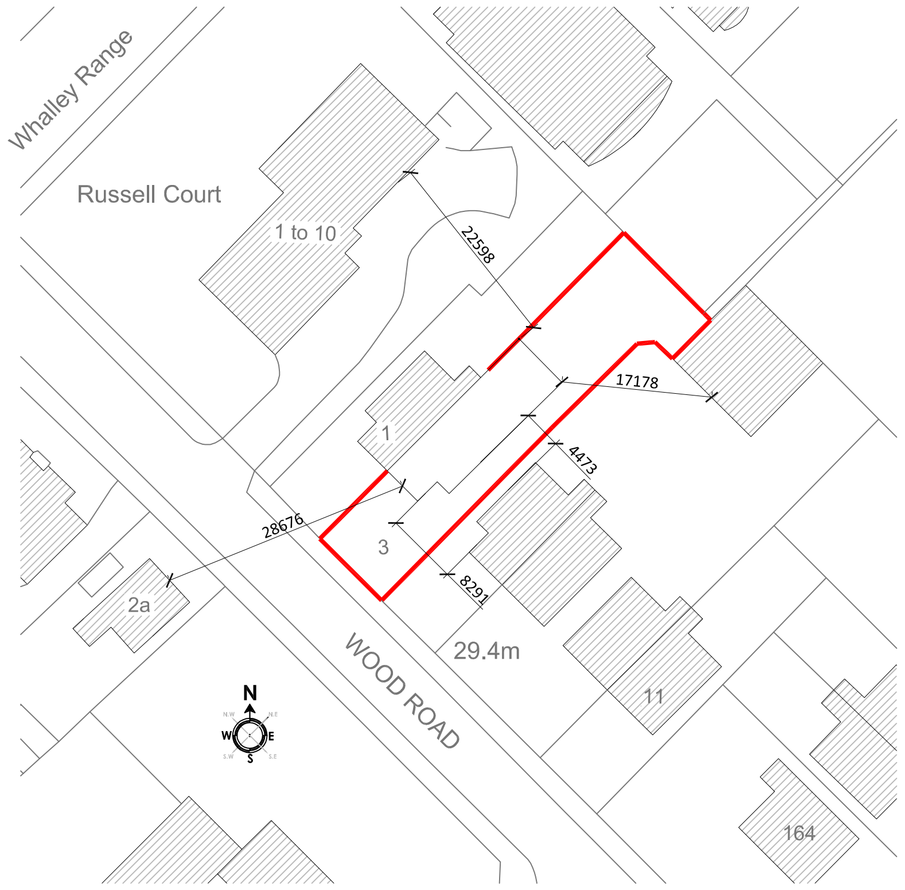

Proposed Site Location Plan
Scale 1:500

Copyright © 2007 Style Design & Architecture Ltd
All rights reserved

Deviating from these drawings without consultation and/or agreement with the employer is unacceptable. This drawing is indicitive and exact dimensions should be confirmed on site prior to commencement of building work. All drawings and dimensions shall be verified by the contractor on site prior to commencement of works, ordering of materials or setting out. Any discrepancies should be reported in writing to SDA Ltd

Do not scale from this drawing unless trained to use scale ruler only work from written dimensions if untrained. This drawing is the property of Style Design & Architecture Ltd and copyright is reserved by them. The Drawing is not to be copied or disclosed by or to any unauthorised persons without prior written consent of Style Design & Architecture Ltd.

DO NOT PROCEED WORKS IN THE EVENT OF A DISCREPANCY

For all structural aspects please refer to Structural Engineers report, cross-reference all drawings, details and calculations with Architectural blueprints prior to commencement of building work.

Style Design & Architecture Limited holds no responsibility or liability for any works carried out on site

Revisions

Rev.	Date	Description	Author
-	-	-	-

SDA ARCHITECTURE
ARCHITECTURE - MANAGEMENT - CONSTRUCTION

Studio 1:
Design House - 4 Bishopgate Walk
Wigan - Lancashire - WN1 1NL
Tel: 01942 610 935 - Fax: 01942 665 274

Studio 2:
Beechwood - 100 Preston Road
Whittle-Le-Woods - Chorley - PR6 7HE
Tel: 0800 038 9818 - Fax: 01942 665 274

Office Email: contact@sdaarchitecture.co.uk
Web-address: www.sdaarchitecture.co.uk
Company Registration England & Wales No: 6331887

SITE LOCATION PLAN

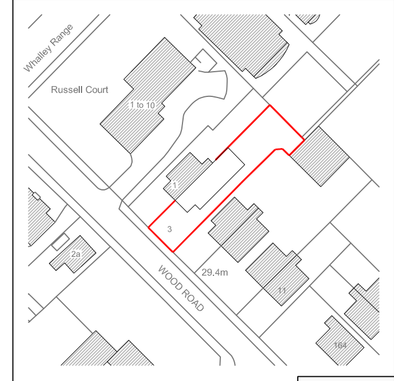

Scale: 1/1250

PROJECT INFORMATION

Client: Mohammed Hussain

Project Description: Conservatory

Site Address: 3 Wood Road, Manchester

Status: PLANNING PERMISSION ONLY

Date: 19th June 2013

Drawn By:	Sheet Size:	Scale:
EG	A1	As Shown

Drawing Title:

Site Location Plan as 'Existing' & 'Proposed'

Job Number:	Drawing Number:	Revision:
243	PL-02	

DO NOT SCALE UNLESS TRAINED TO DO SO - COPY RIGHTS RESERVED