RevNo	Revision note	Date	Signature	Checked



PROPOSED FRONT ELEVATION

PROPOSED GABLE ELEVATION

PROPOSED REAR ELEVATION

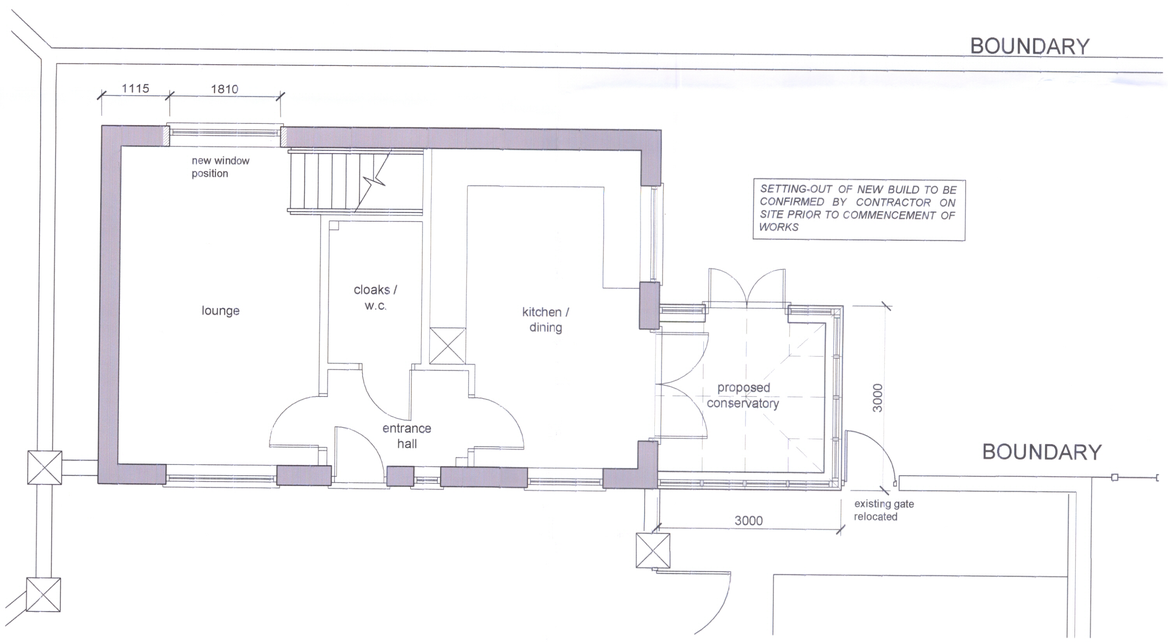

PROPOSED GROUND FLOOR PLAN



EXISTING FRONT ELEVATION

EXISTING GABLE ELEVATION

EXISTING REAR ELEVATION

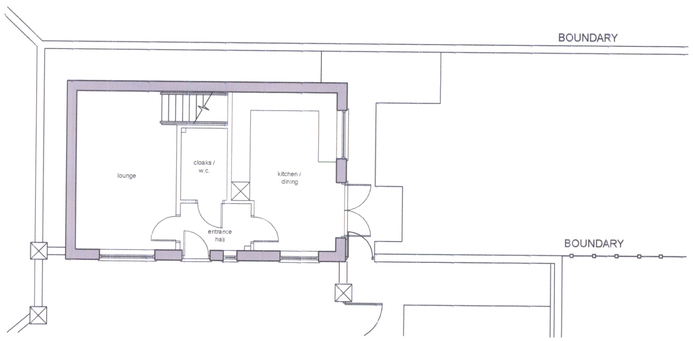

EXISTING GROUND FLOOR PLAN

PLANNING AND BUILDING CONTROL
16 OCT 2013

PROJECT:
PROPOSED CONSERVATORY,
PLOT 8, WOODVILLE GARDENS,
MOSTON

CLIENT: MR A. JANCEY

Drawing Title
GENERAL ARRANGEMENT

Drawing No: 1310-01
Date: SEPT' 13
Scale: 1:50, 1:100
Revision: