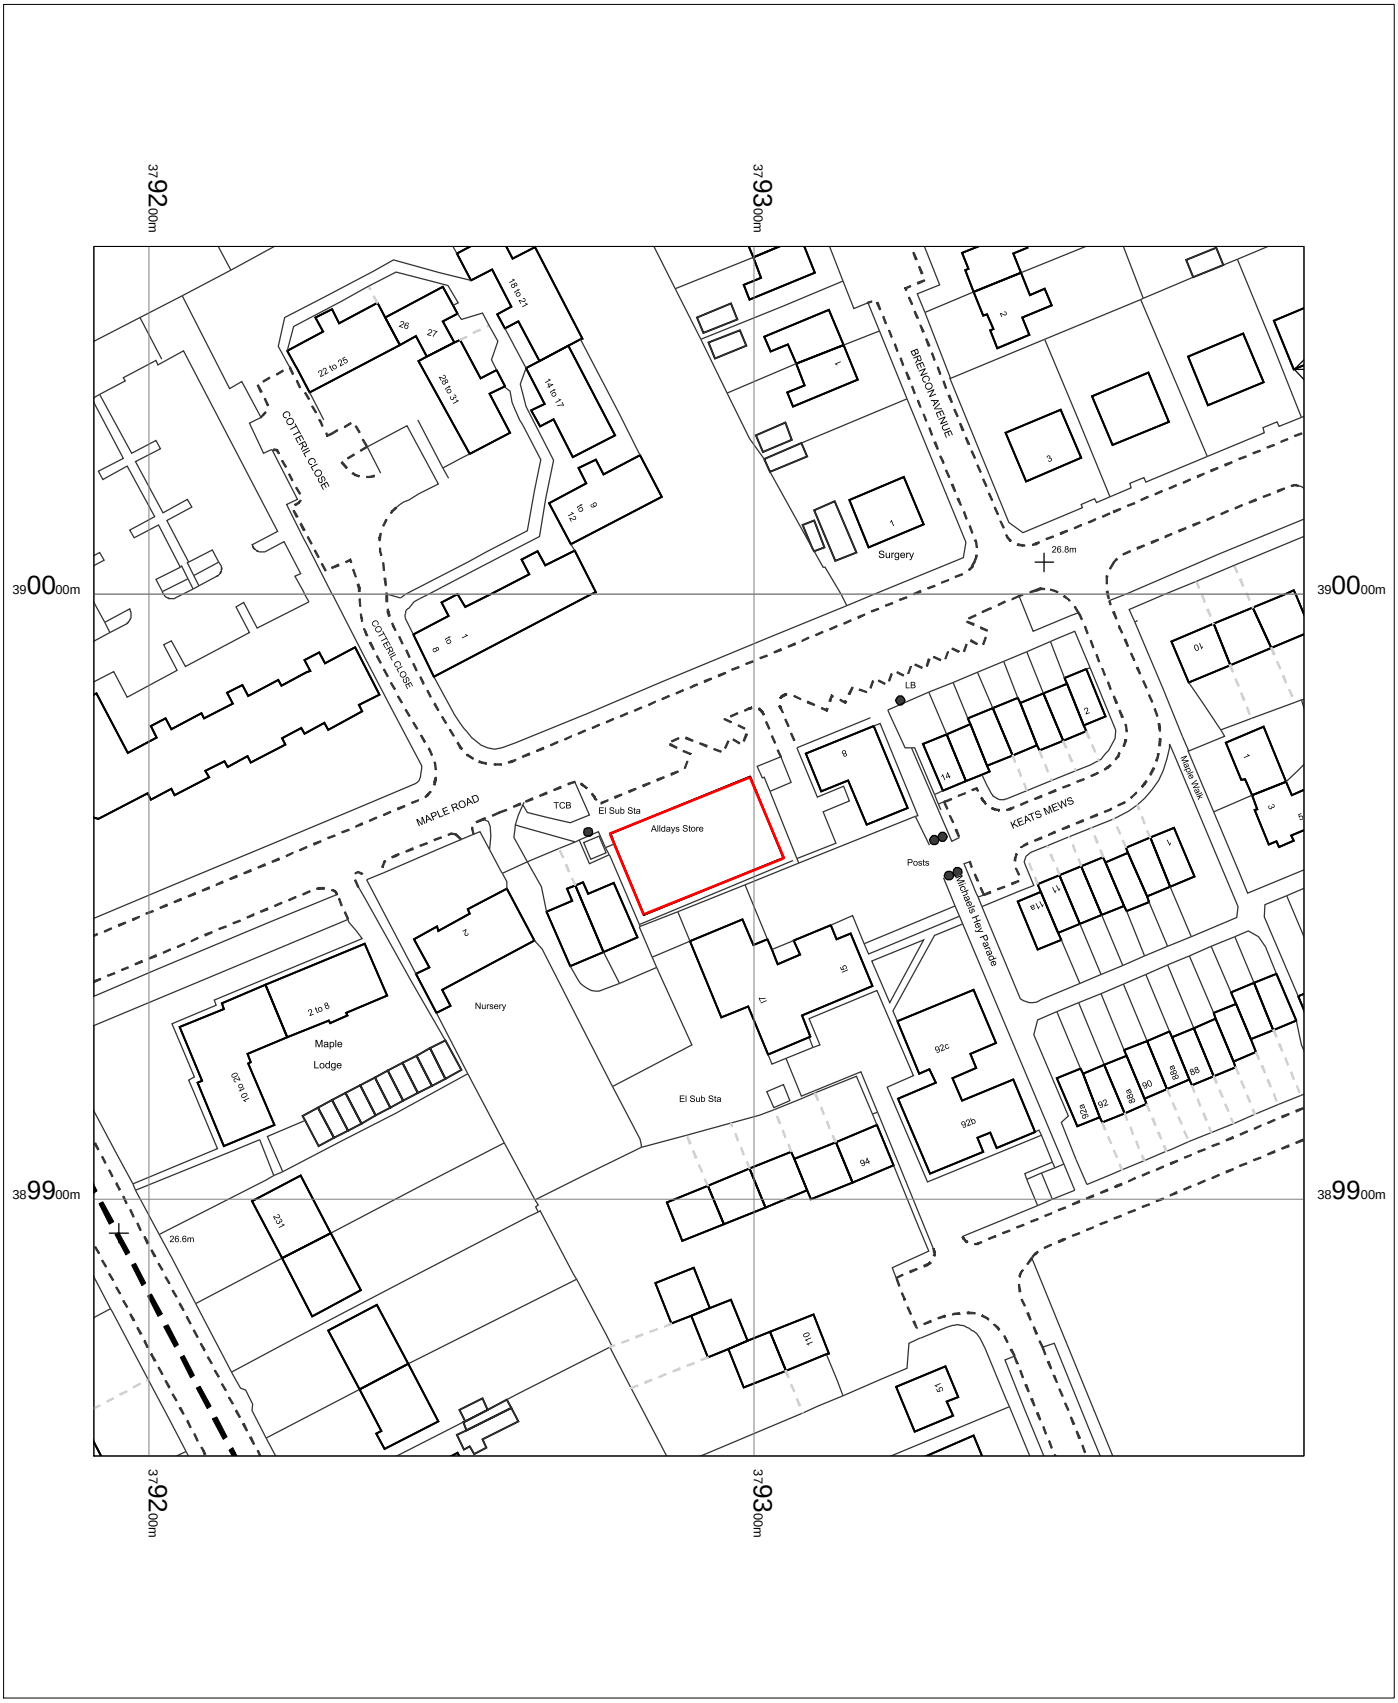

0 5 10 15 20 25 30 35 40 45 50
m

N

Maple Road Food
Unit 1
Maple Road
Sale
Gtr Manchester
M23 9HJ

OS MasterMap 1250/2500/10000 scale
25 March 2014, ID: BW1-00309920
www.blackwellmapping.co.uk

1:1250 scale print at A4, Centre: 379291 E, 389958 N

©Crown Copyright Ordnance Survey. Licence no. 100041040

Mapping sourced from Ordnance Survey

BLACKWELL'S
www.blackwellmapping.co.uk
TEL: 0113 245 2623
maps.leeds@blackwell.co.uk