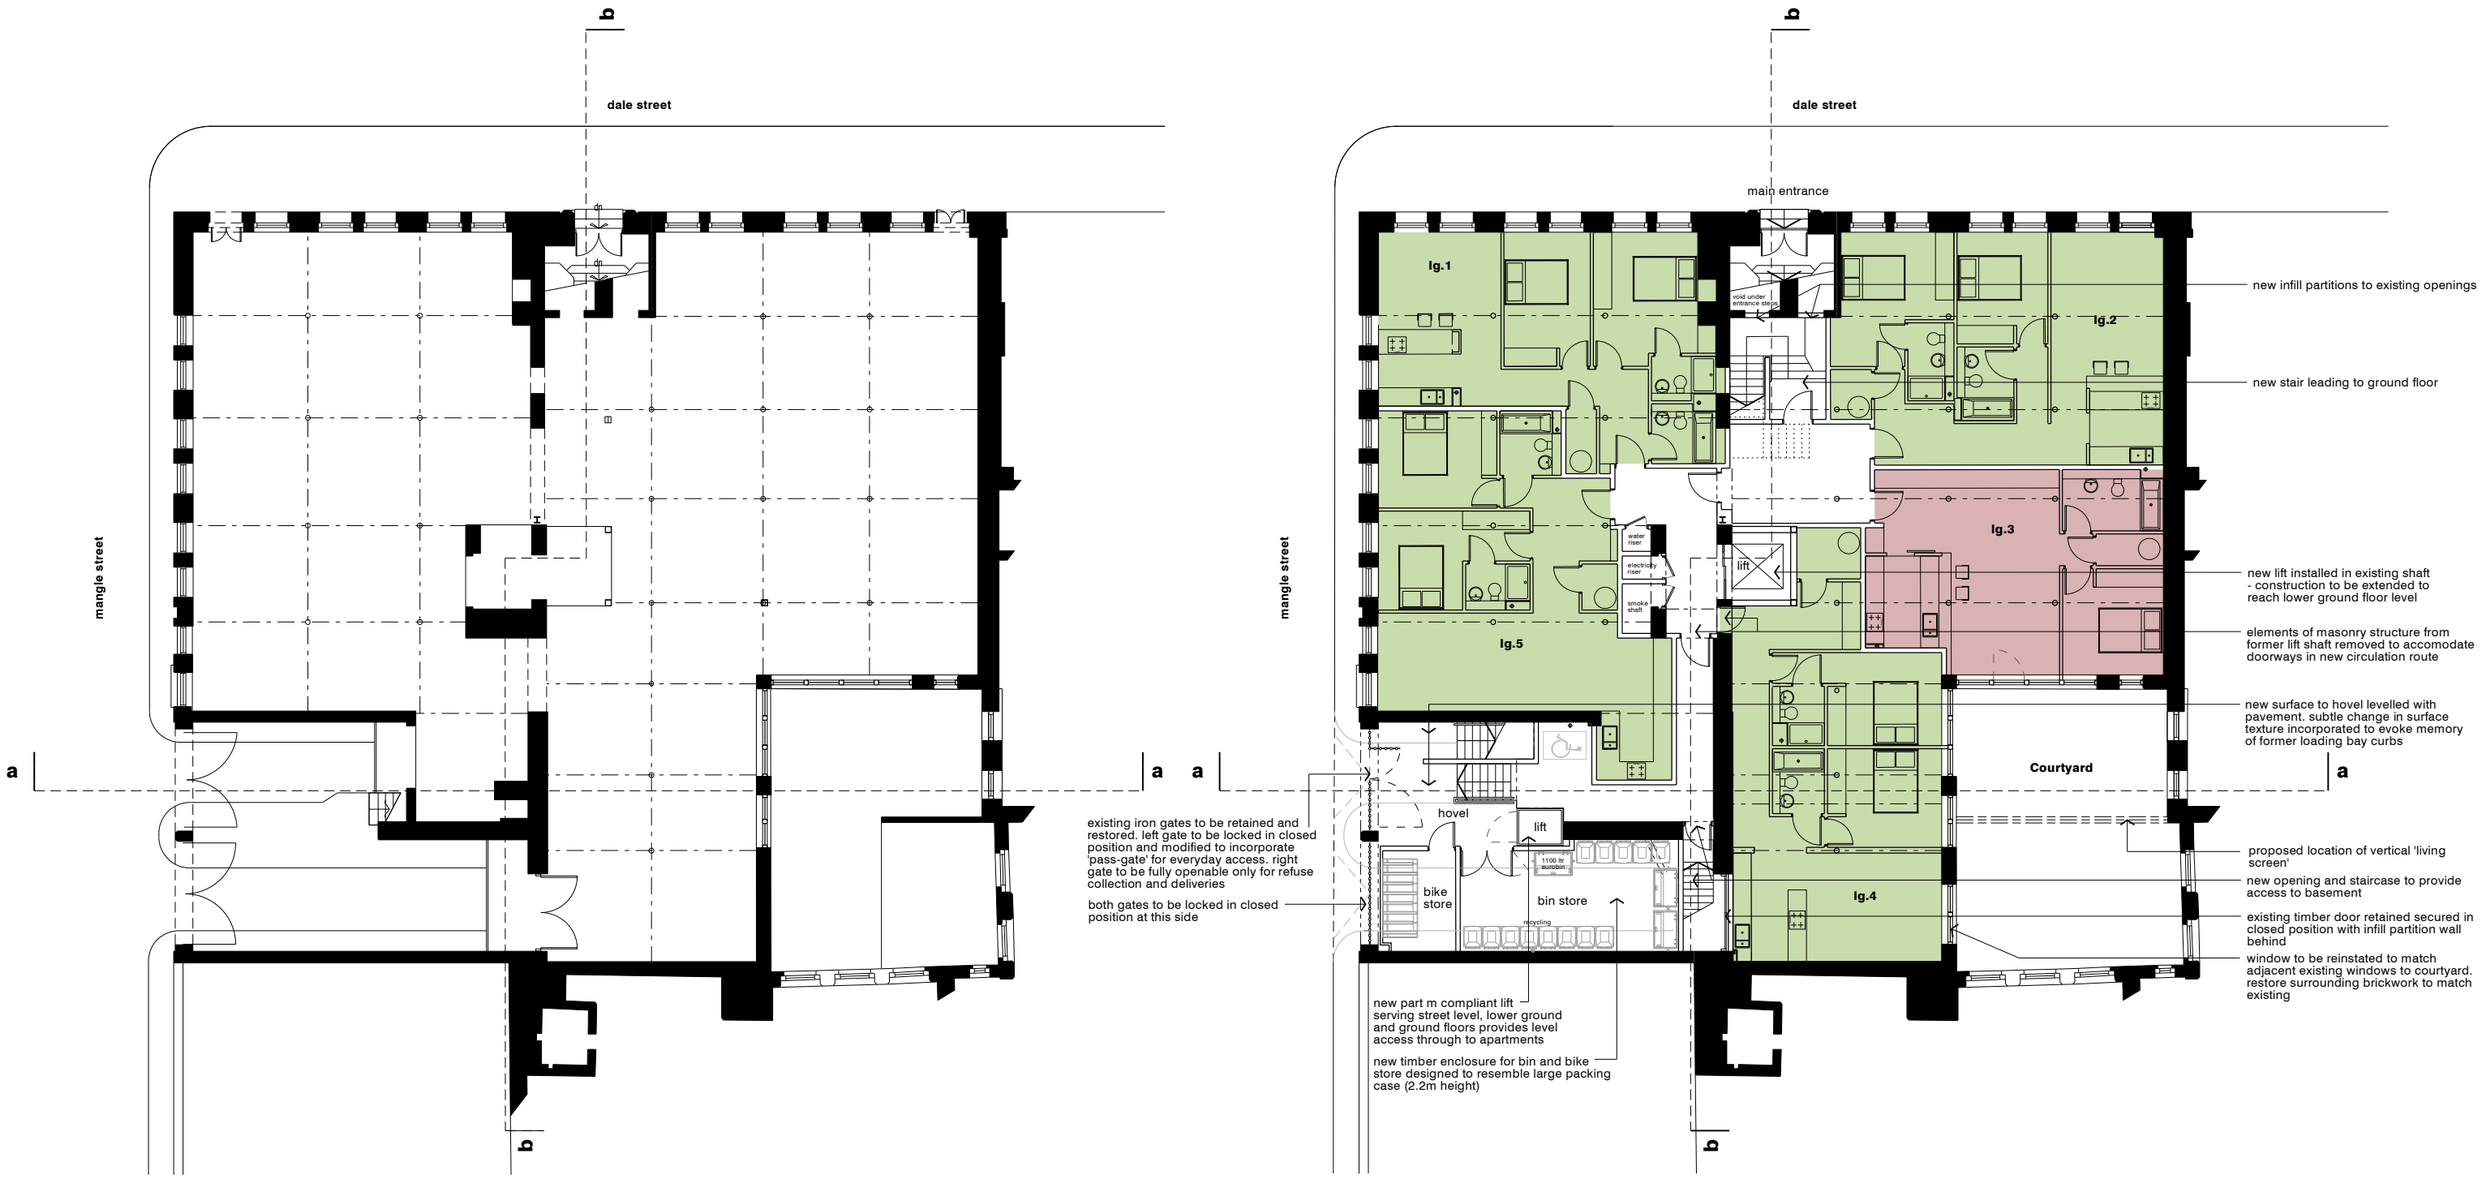

revision: date: note:

single bed apartment

2 bed apartment

3 bed apartment

project
conversion of 56 dale street, manchester

job no.
7310

title
existing and proposed lower ground floor plans

scale
1:200 @ A3

drawing no.
al(05)011

stephenson : ISA
STUDIO
architects planners interiors

3 riverside mews
4 commercial street
manchester, M15 4RQ
www.stephenson-isa-studio.com
mail@stephenson-isa-studio.com
t +44 (0)161 832 0244

© stephenson:ISA STUDIO ltd. do not scale from this drawing