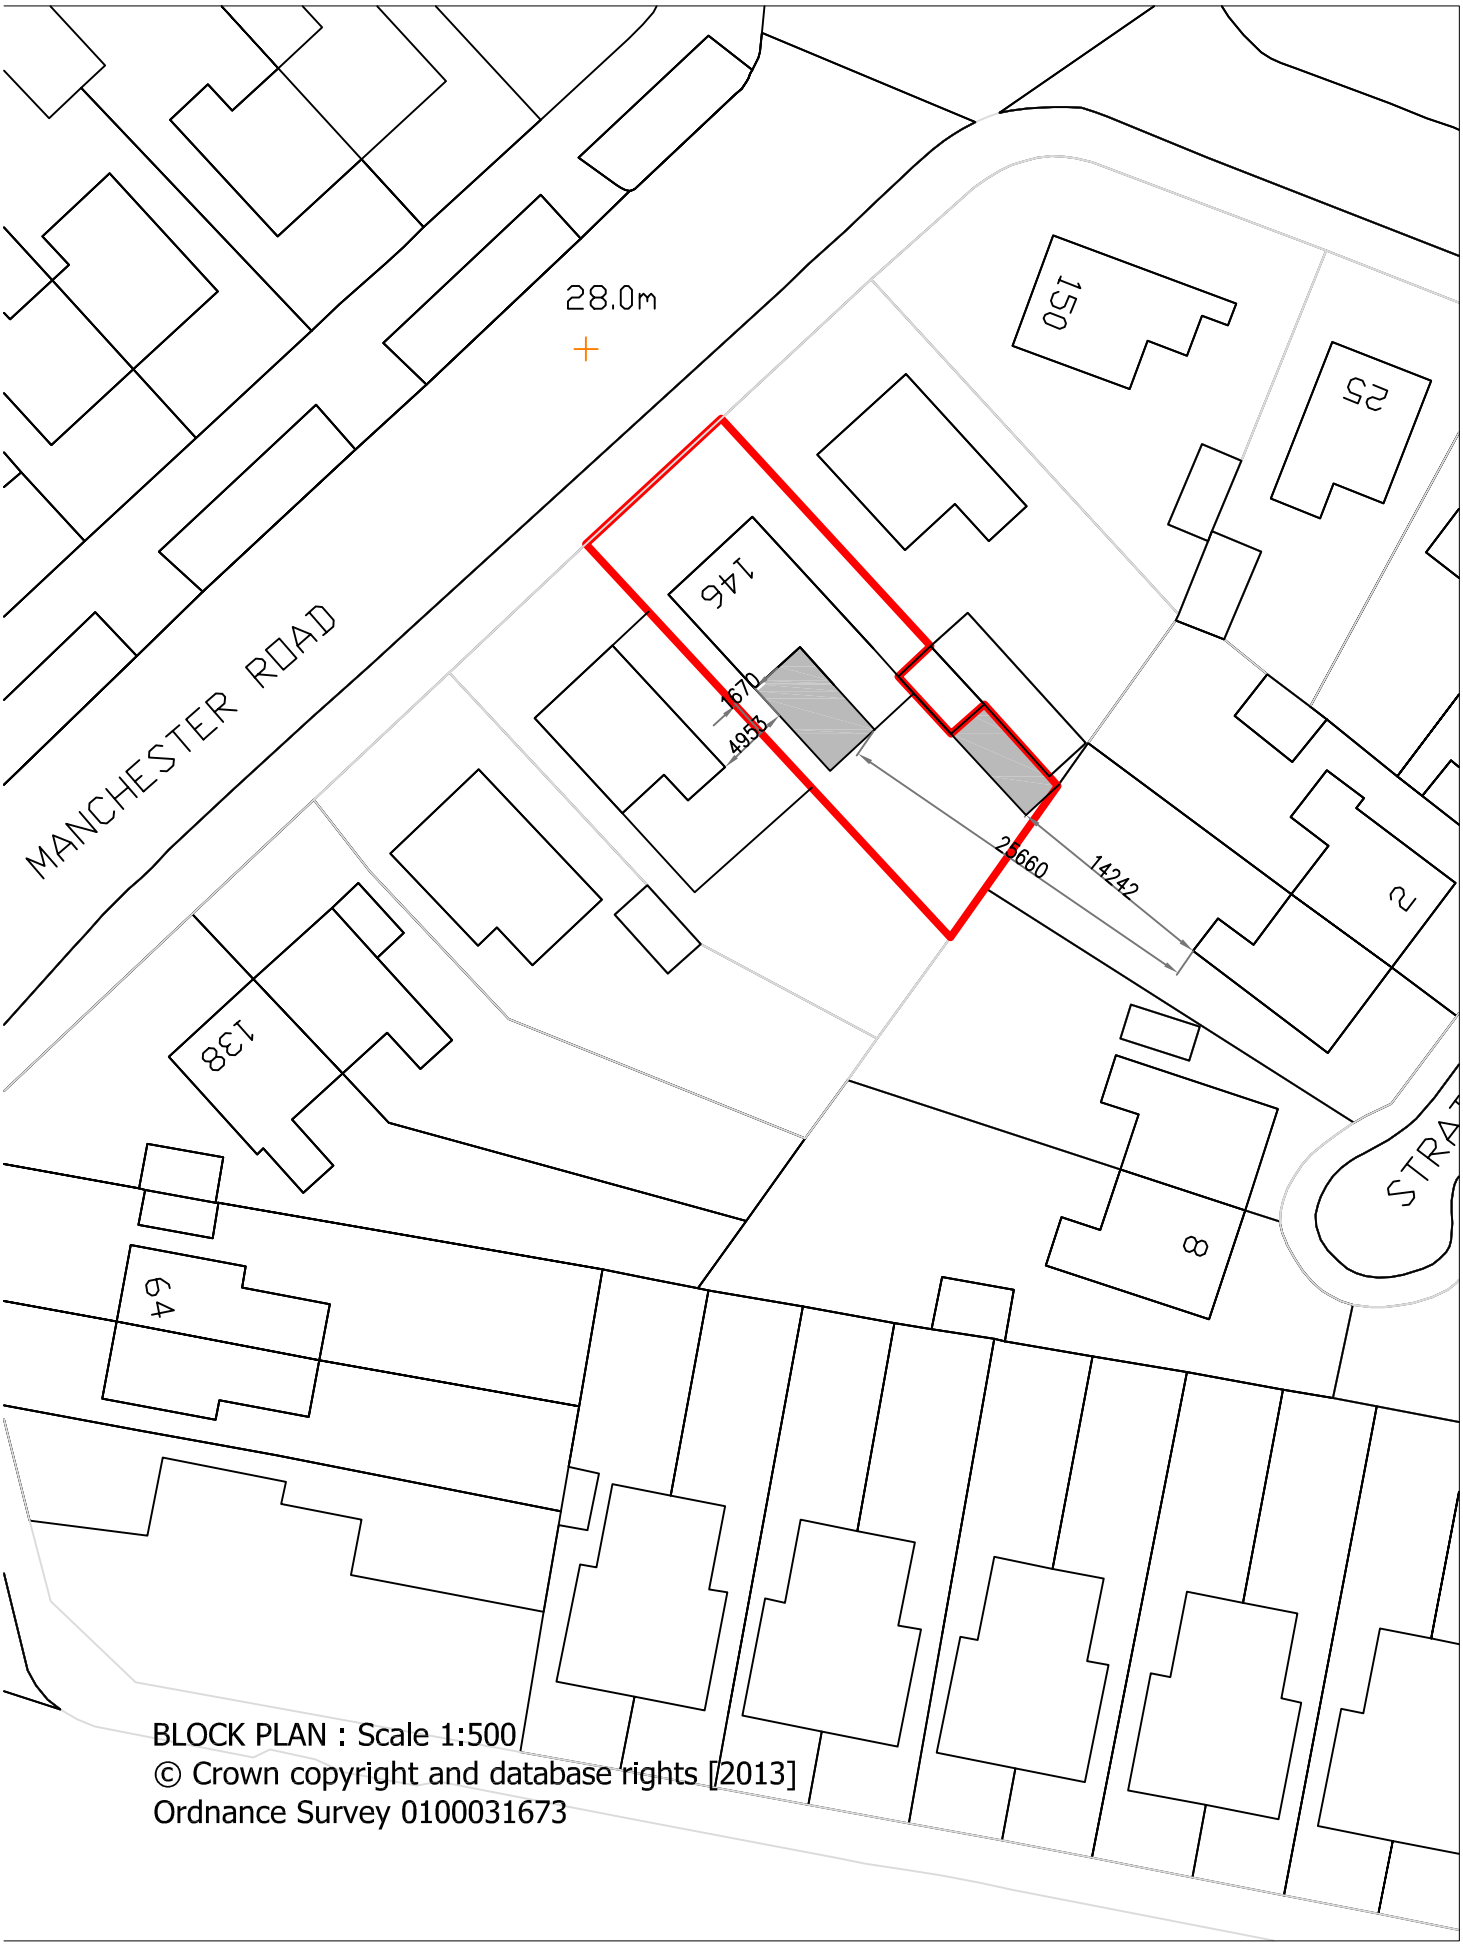


BLOCK PLAN : Scale 1:500

© Crown copyright and database rights [2013]
Ordnance Survey 0100031673