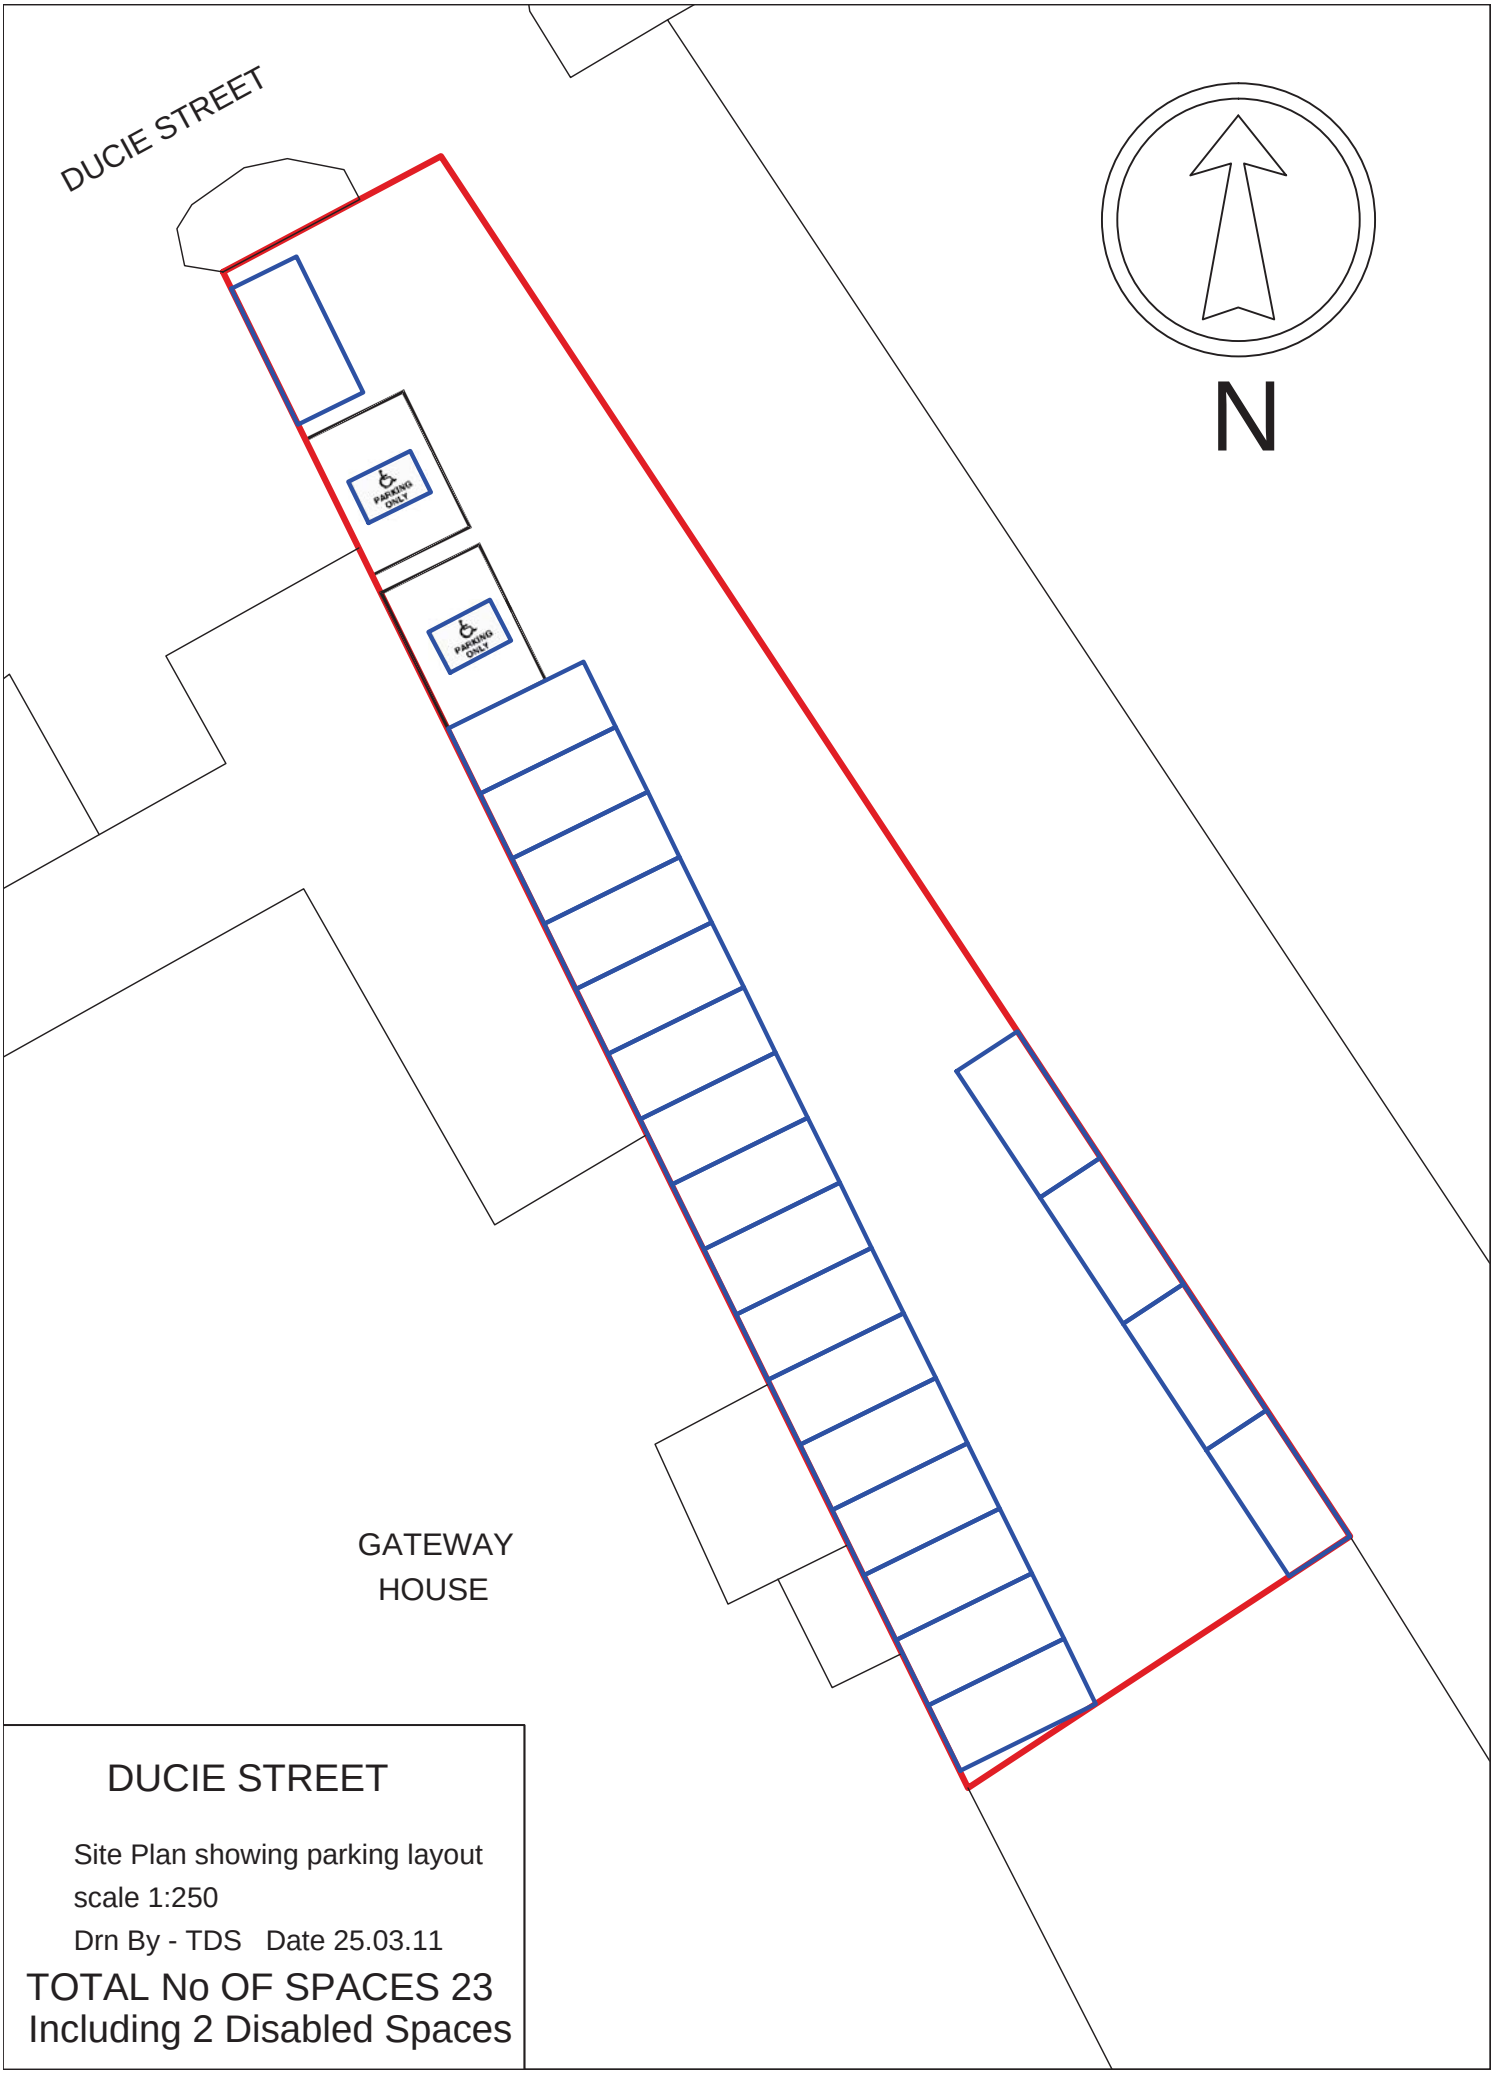


DUCIE STREET

Site Plan showing parking layout

scale 1:250

Drn By - TDS Date 25.03.11

TOTAL No OF SPACES 23

Including 2 Disabled Spaces