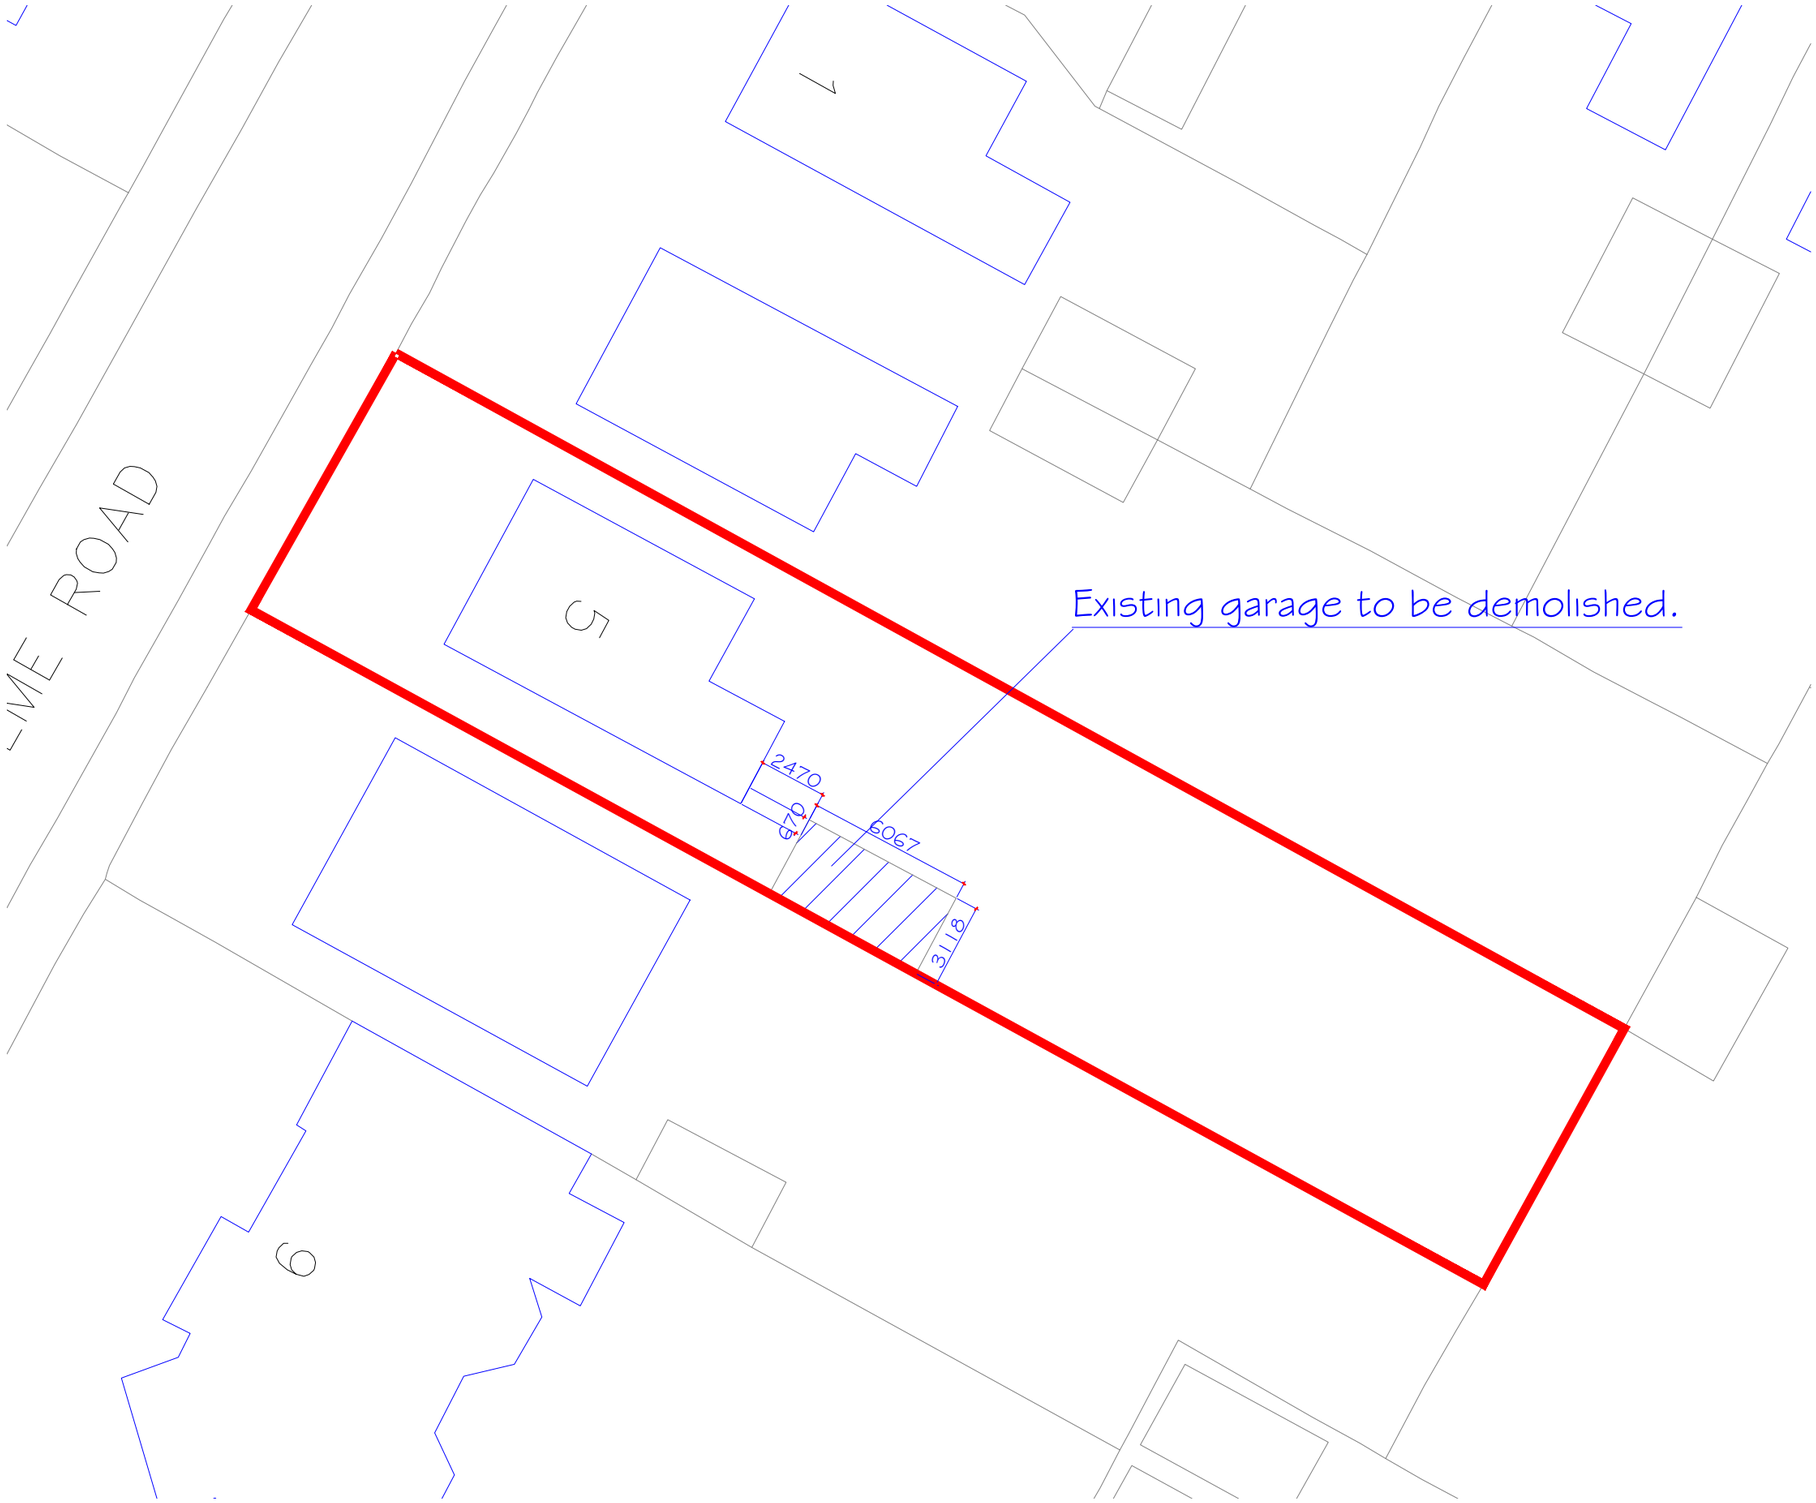


All dimensions are to be checked on site.
This drawing shall not be scaled to ascertain dimensions.

Rev	Date	Description
Issued For :	INFORMATION PURPOSES ONLY	

Client
Miss. Penny Bailey

Project
Proposed detached office / sun-room
5 Holme Rd, Didsbury, M20 2TX

Scheme - Drawing Title
Existing Plans & Elevations

01 . Drawing No. Revison

Date 23.7.13
Scale 1:200 @A1

JK TECH SERVS
Tel: 0161 728 5730
Mobile: 07741175755
www.jktechservs.co.uk