GREATER MANCHESTER Scale 1/1250

MANCHESTER DISTRICT

N

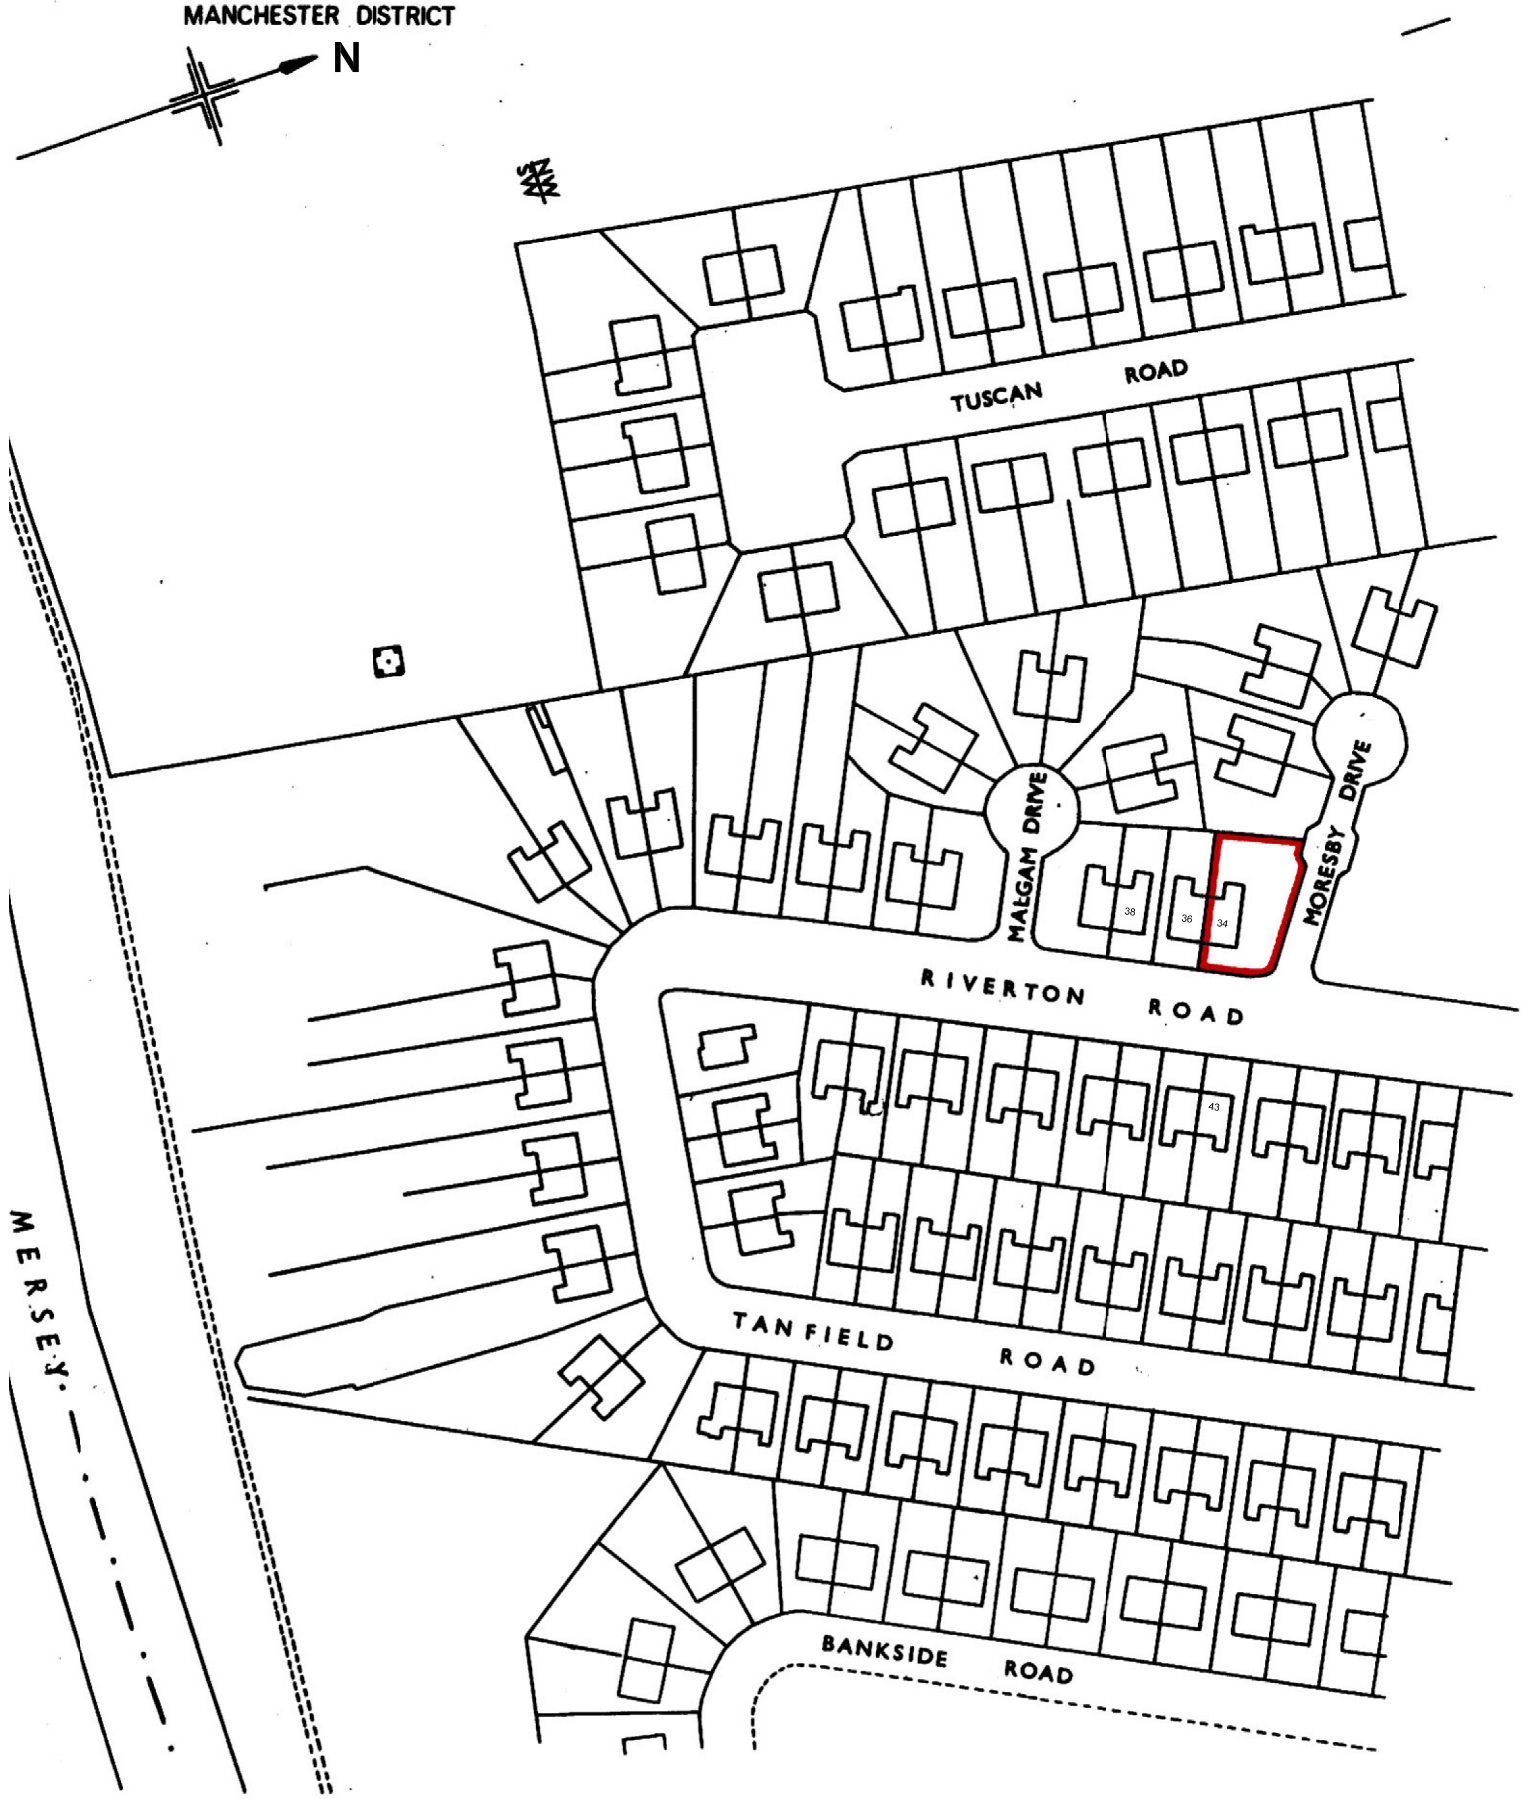

SITE LOCATION PLAN 1:1250

N

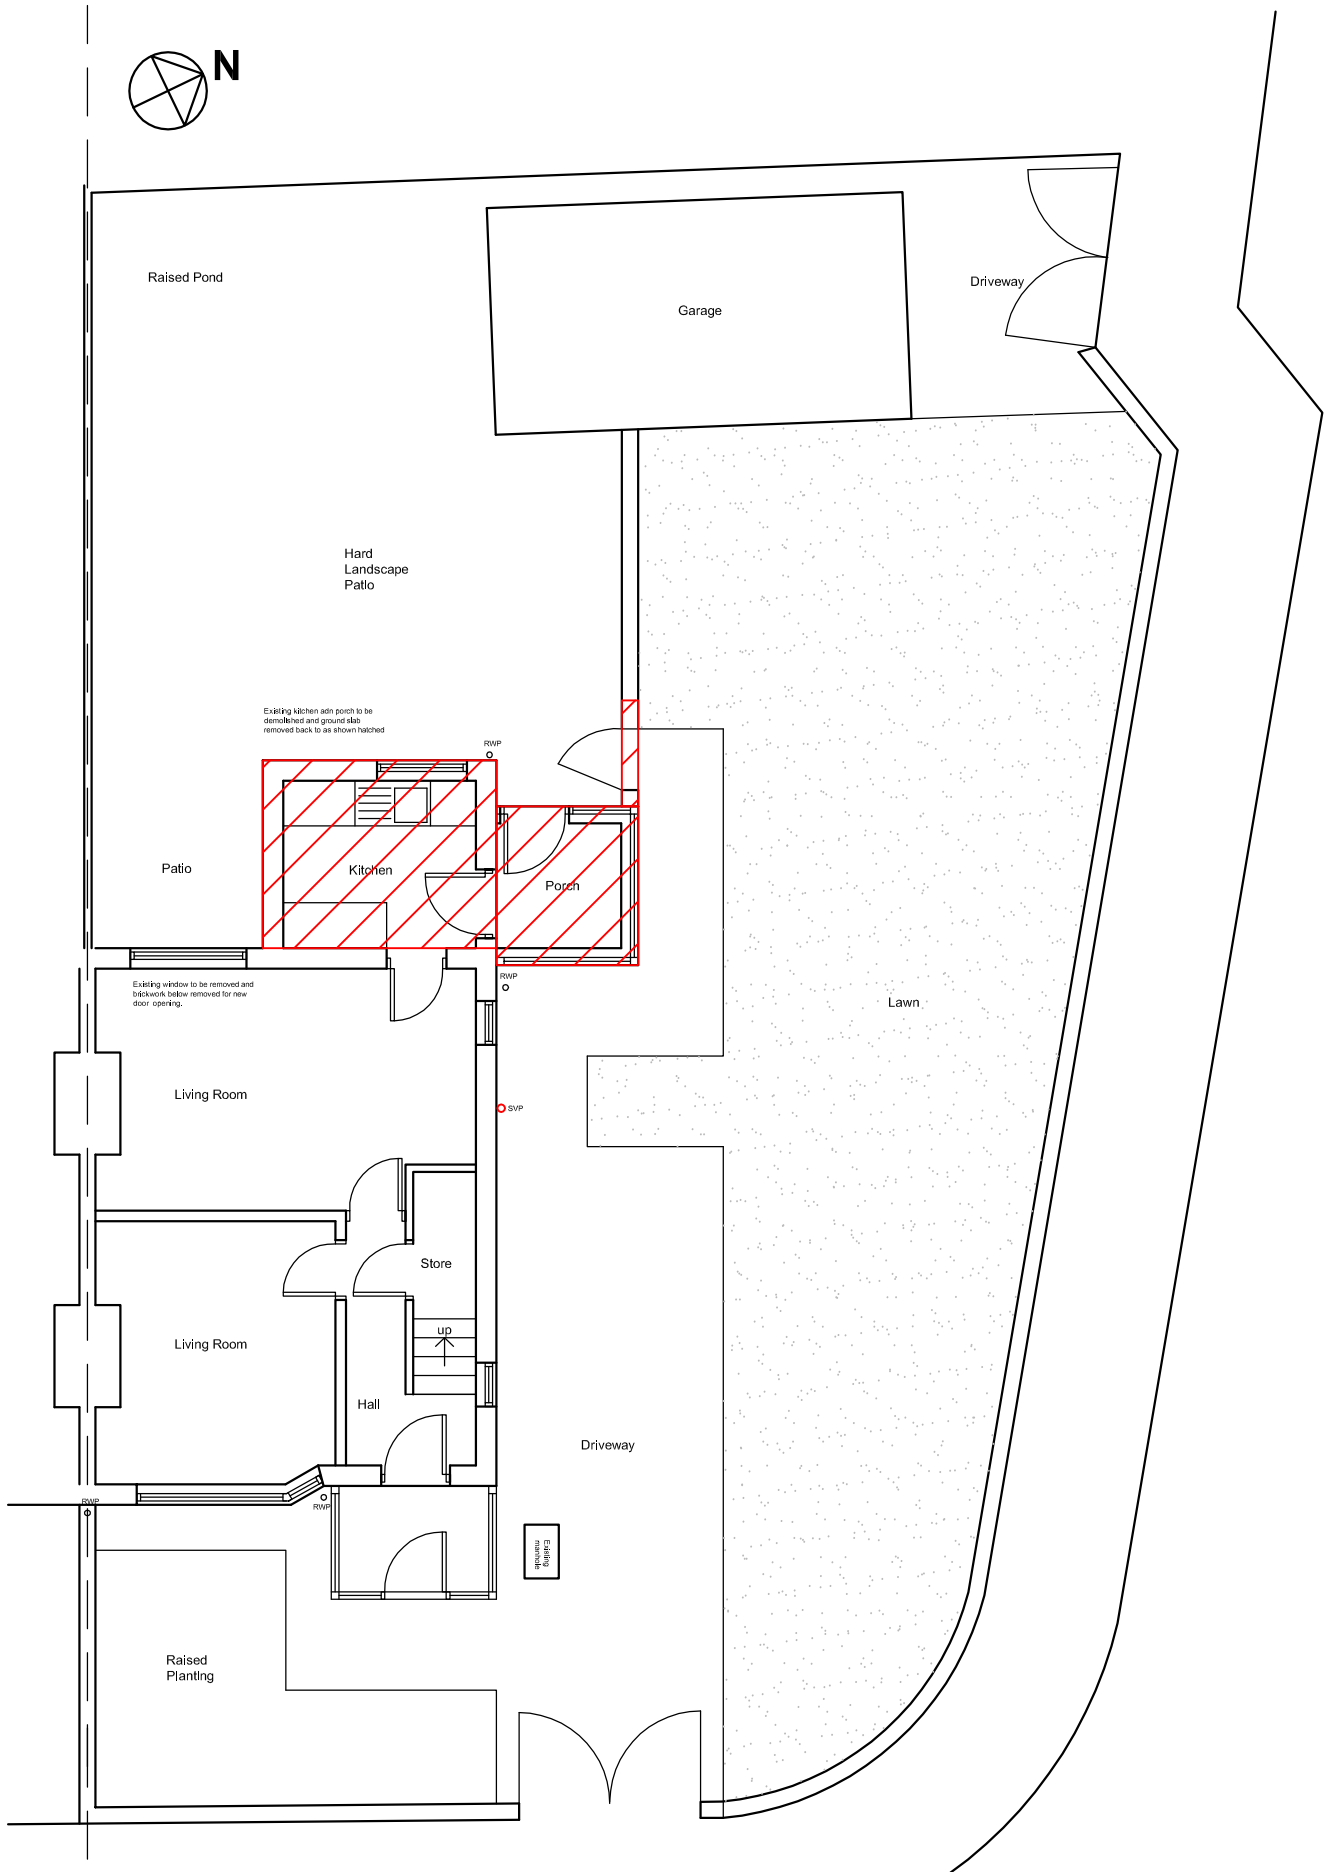

SITE PLAN 1:100

34 RIVERTON ROAD

34 RIVERTON ROAD
EXISTING LOCATION & SITE PLANS

DRG:00-01 SCALE 1:1250 / 100@A3 MAR 14 REV 0