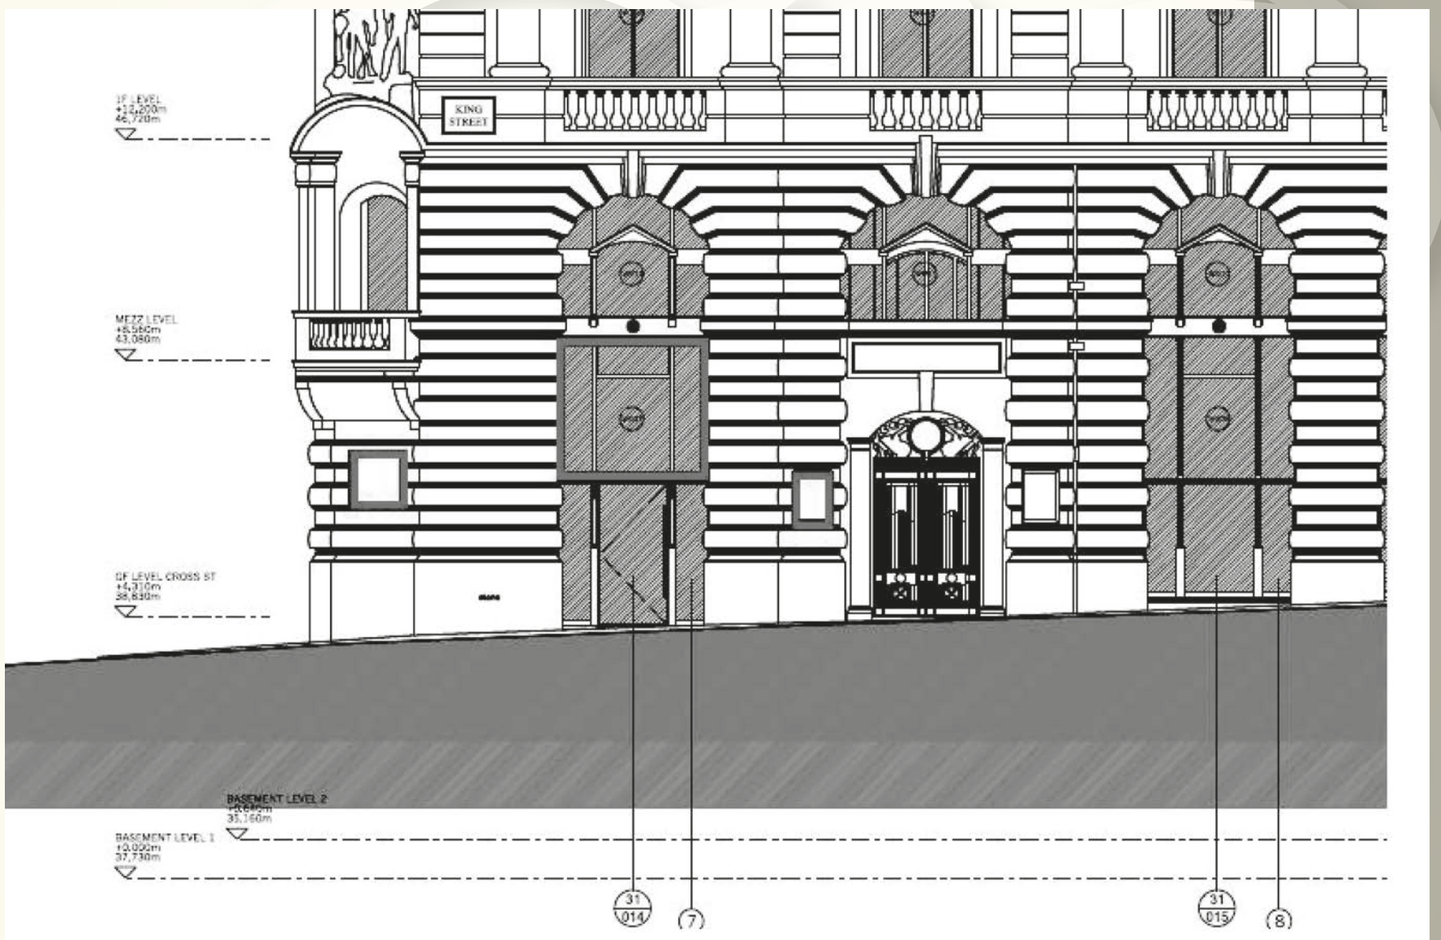

Scale 1:100 @ A3

This scheme is a visual representation of our signage proposal. Sizes, colours and physical attributes of the actual signage may vary due to the limitations of the manufacturing process.

This document is the property of Omega Signs Ltd. and must not be passed to third parties without prior consent. Any unauthorised use of this document will result in a design fee being charged.

Copyright © Omega Signs 2010.

Omega Signs Limited, Newmarket Approach, Leeds LS9 0RJ T: 0113 240 3000 F: 0113 249 2228 E: info@omega-signs.co.uk W: www.omega-signs.co.uk





MILLE
- STE

OmegaSigns®
the sign of excellence

This scheme is a visual representation of our signage proposal. Sizes, colours and physical attributes of the actual signage may vary due to the limitations of the manufacturing process.

This document is the property of Omega Signs Ltd. and must not be passed to third parties without prior consent. Any unauthorised use of this document will result in a design fee being charged.

Copyright © Omega Signs 2010.

Client	Mitchells & Butlers	Signage Colours	Stainless steel, Black, White, Gold titanium, Silver		Created	07-03-14	No. 20659PL01
Project	Miller & Carter	Building Colours	F&B Raillings, F&B Matchstick, Dulux 00NN 37/00	Amended by : Matt.C	Designer	G Hughes	Issue 2
Address	King St, Manchester	Typeface	Friz Quadrata Bold, Copperplate Bold	Date : 28-03-14	Approved	S Collett	Page 6 of 8

Omega Signs Limited, Newmarket Approach, Leeds LS9 0RJ T: 0113 240 3000 F: 0113 249 2228 E: info@omega-signs.co.uk W: www.omega-signs.co.uk

EXISTING SIGNAGE





MILLER & STE

OmegaSigns®
the sign of excellence

This scheme is a visual representation of our signage proposal. Sizes, colours and physical attributes of the actual signage may vary due to the limitations of the manufacturing process.

This document is the property of Omega Signs Ltd. and must not be passed to third parties without prior consent. Any unauthorised use of this document will result in a design fee being charged.

Copyright © Omega Signs 2010.

Client	Mitchells & Butlers	Signage Colours	Stainless steel	Black	White	Gold titanium	Silver	Created	07-03-14	No.	20659PL01
Project	Miller & Carter	Building Colours	F&B Railings	F&B Matchstick	Dulux 00NN 37/00			Amended by	: Matt.C	Designer	G Hughes	Issue	2
Address	King St, Manchester	Typeface	Friz Quadrata Bold, Copperplate Bold					Date	: 28-03-14	Approved	S Collett	Page	7 of 8

Omega Signs Limited, Newmarket Approach, Leeds LS9 0RJ T: 0113 240 3000 F: 0113 249 2228 E: info@omega-signs.co.uk W: www.omega-signs.co.uk

Site Plan - Scale 1:1250 @ A3

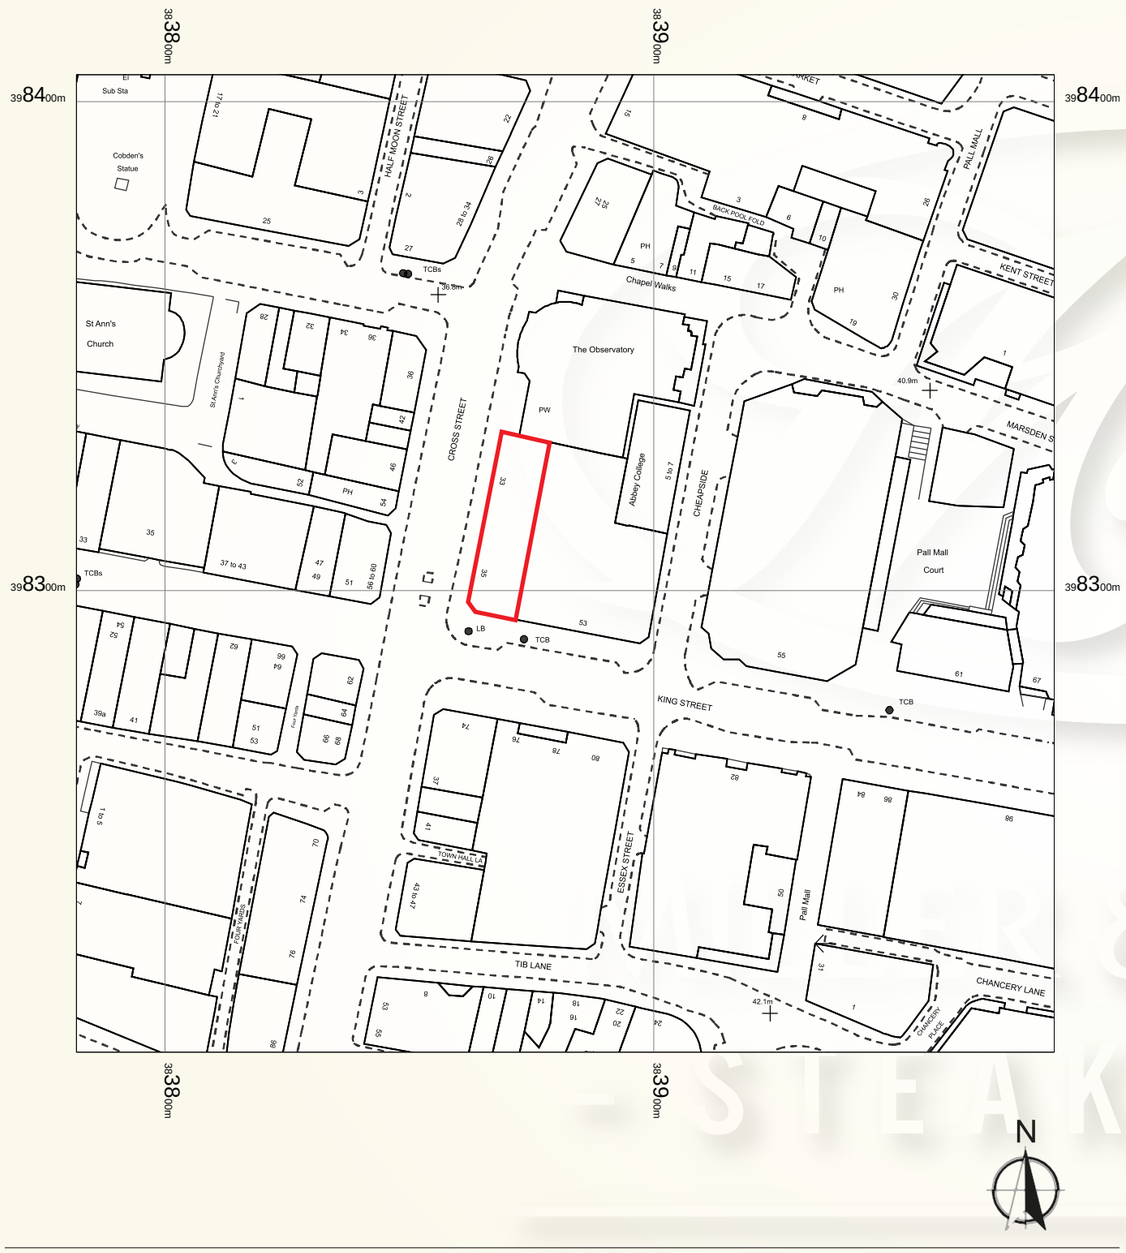

SCALE 1 : 1250 0m 25m 50m
SCALE 1 : 1 0m 20mm 40mm

Site Plan - Scale 1:500 @ A3

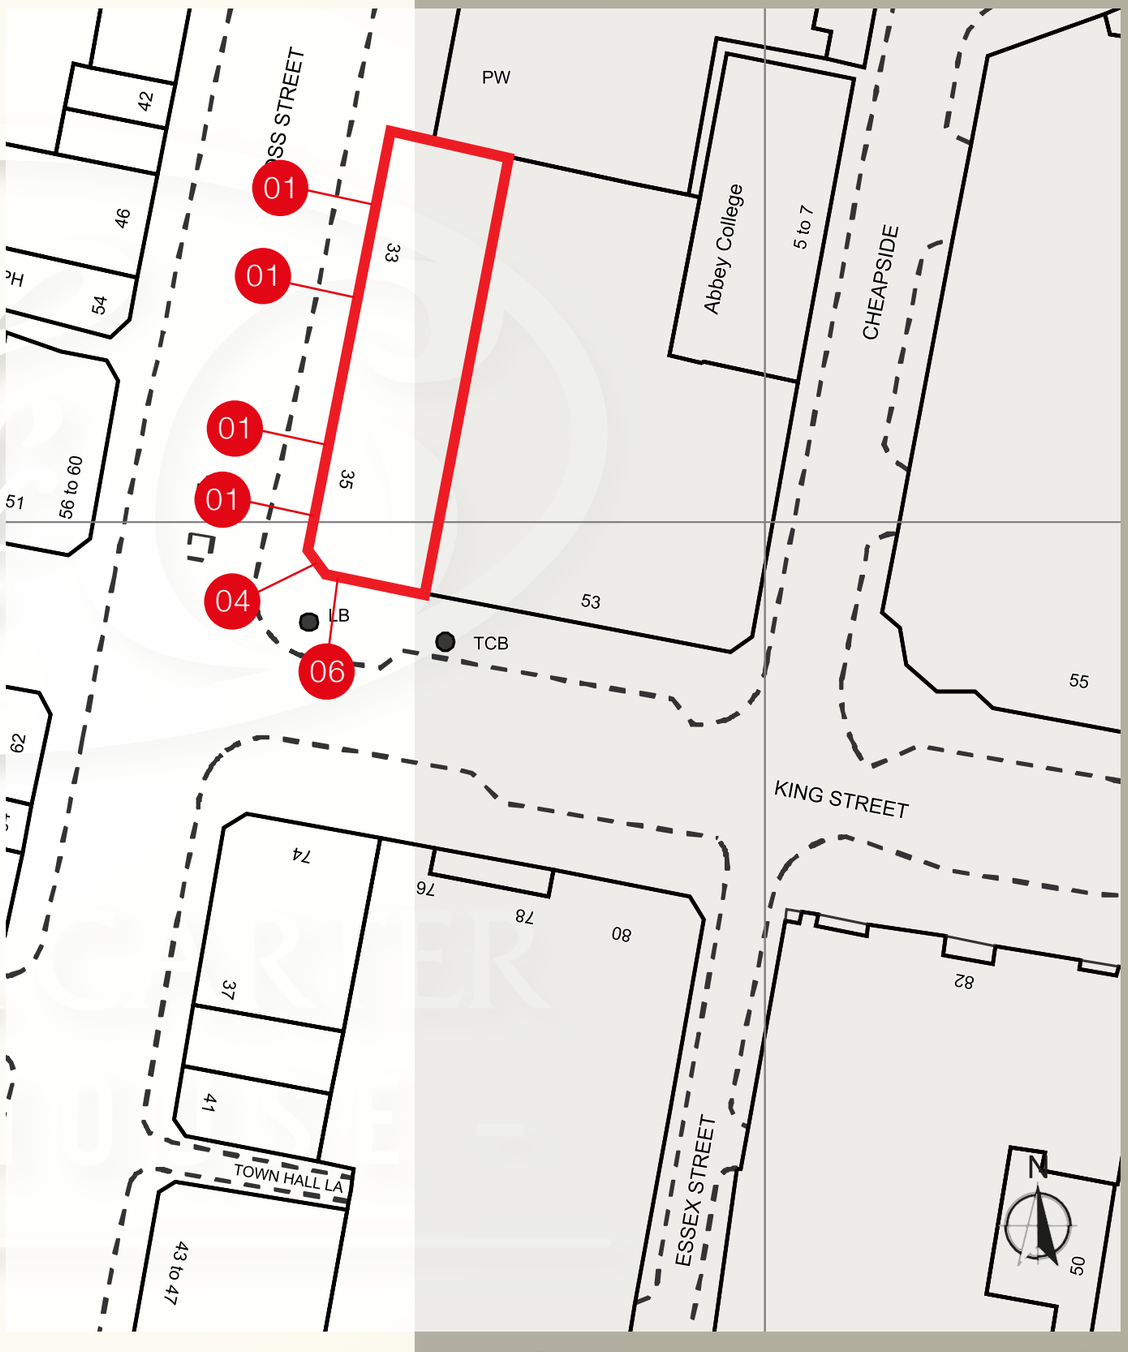

SCALE 1 : 500 0m 5m 10m 20m 30m 40m 50m
SCALE 1 : 1 0m 10mm 20mm 40mm 60mm 80mm 100mm

OmegaSigns®
the sign of excellence

This scheme is a visual representation of our signage proposal. Sizes, colours and physical attributes of the actual signage may vary due to the limitations of the manufacturing process.

This document is the property of Omega Signs Ltd. and must not be passed to third parties without prior consent. Any unauthorised use of this document will result in a design fee being charged.

Copyright © Omega Signs 2010.

Client	Mitchells & Butlers	Signage Colours	Stainless steel, Black, White, Gold titanium, Silver			Created	07-03-14
Project	Miller & Carter	Building Colours	F&B Railings, F&B Matchstick, Dulux 00NN 37/00	Amended by	: Matt.C	Designer	G Hughes
Address	King St, Manchester	Typeface	Friz Quadrata Bold, Copperplate Bold	Date	: 28-03-14	Approved	S Collett

Omega Signs Limited, Newmarket Approach, Leeds LS9 0RJ T: 0113 240 3000 F: 0113 249 2228 E: info@omega-signs.co.uk W: www.omega-signs.co.uk