

EXISTING SECTION-ELEVATION A-A1

SCALE 1:150

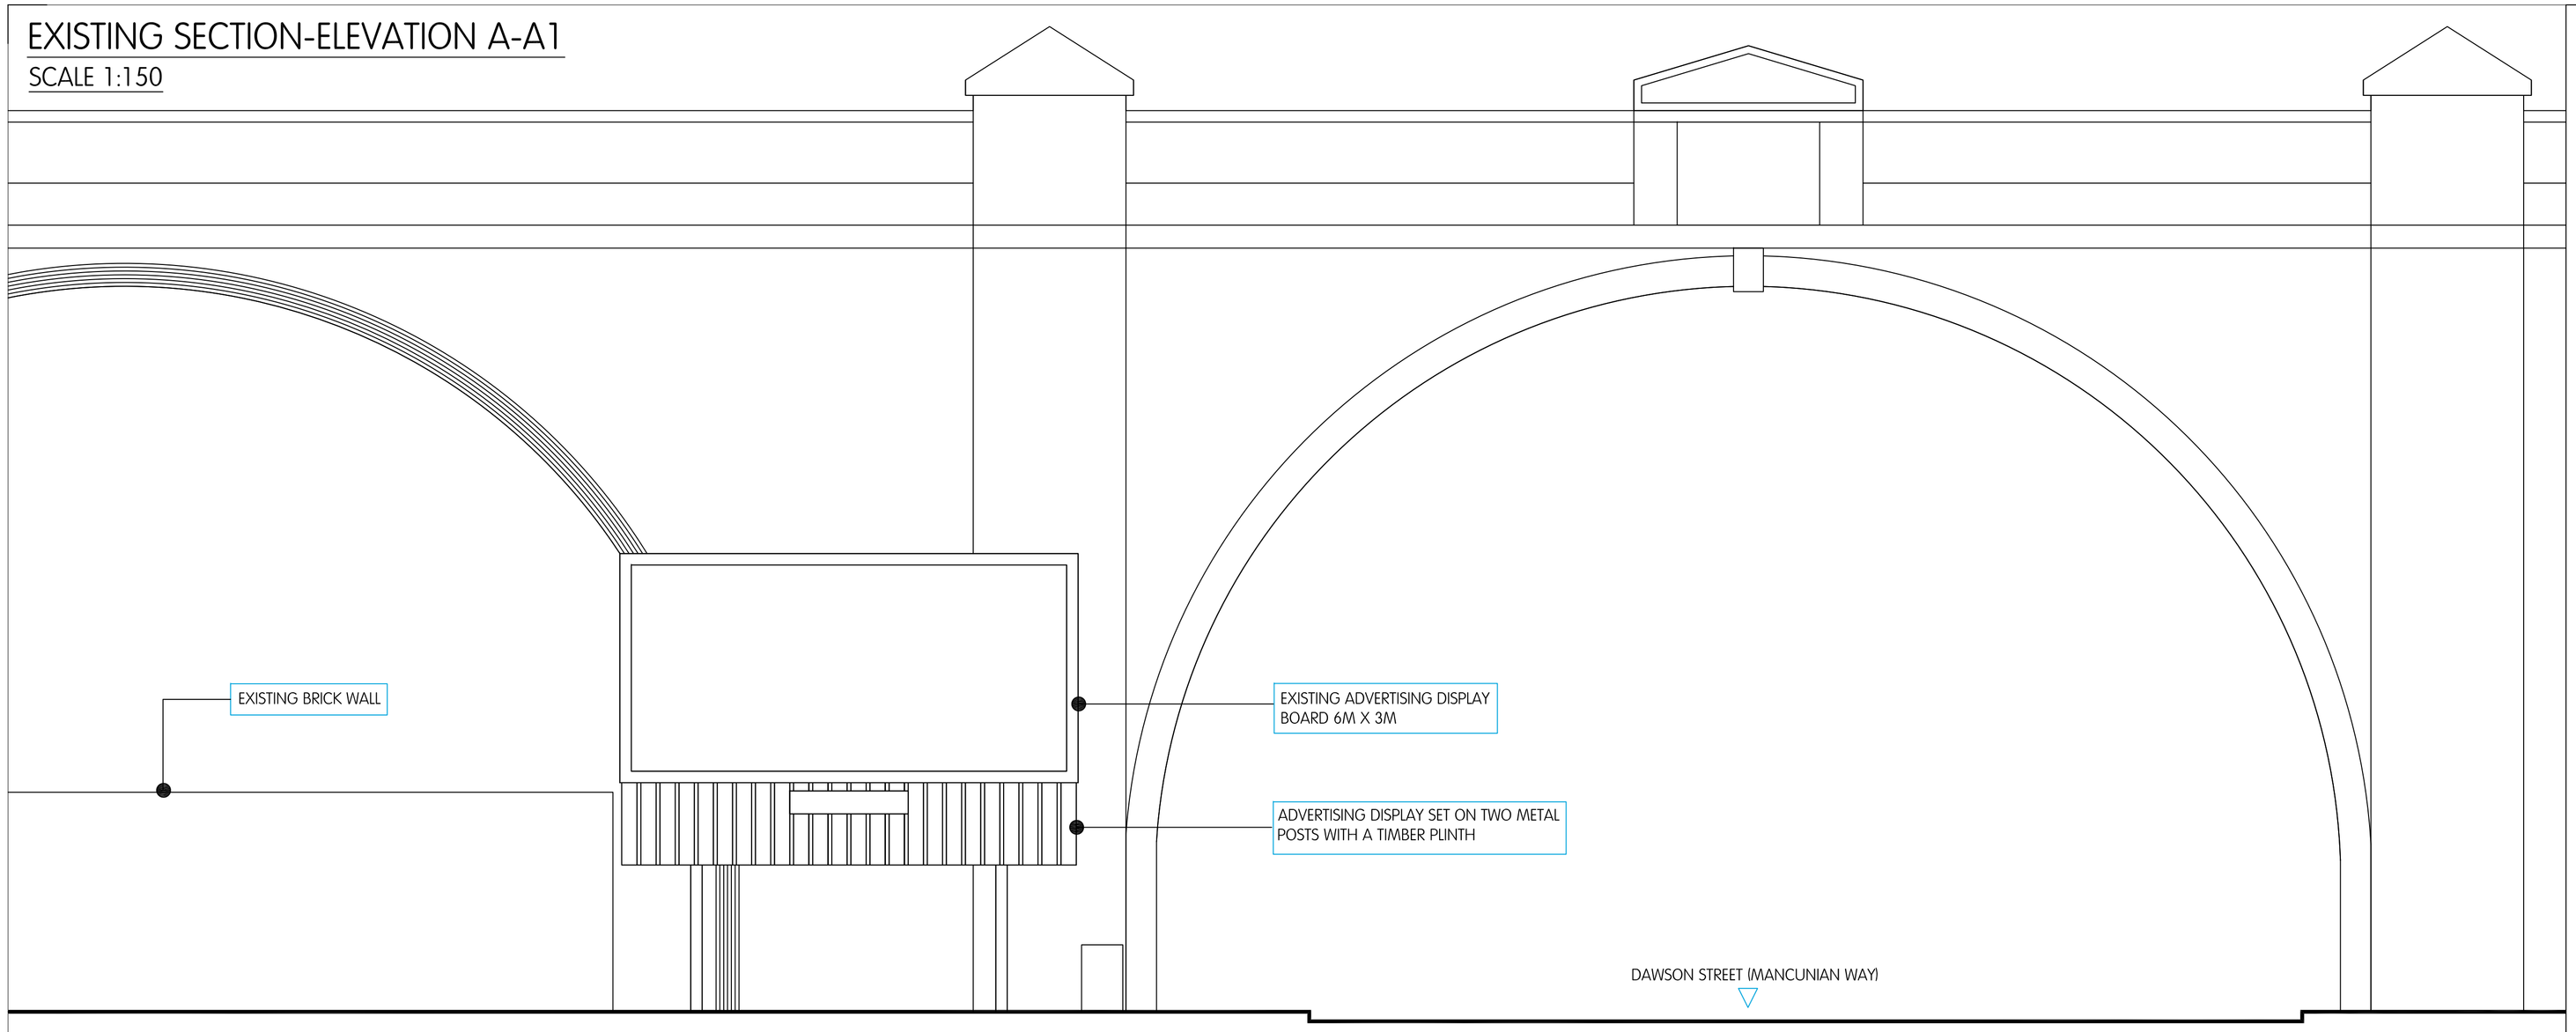

PROPOSED SECTION-ELEVATION A-A1

SCALE 1:150

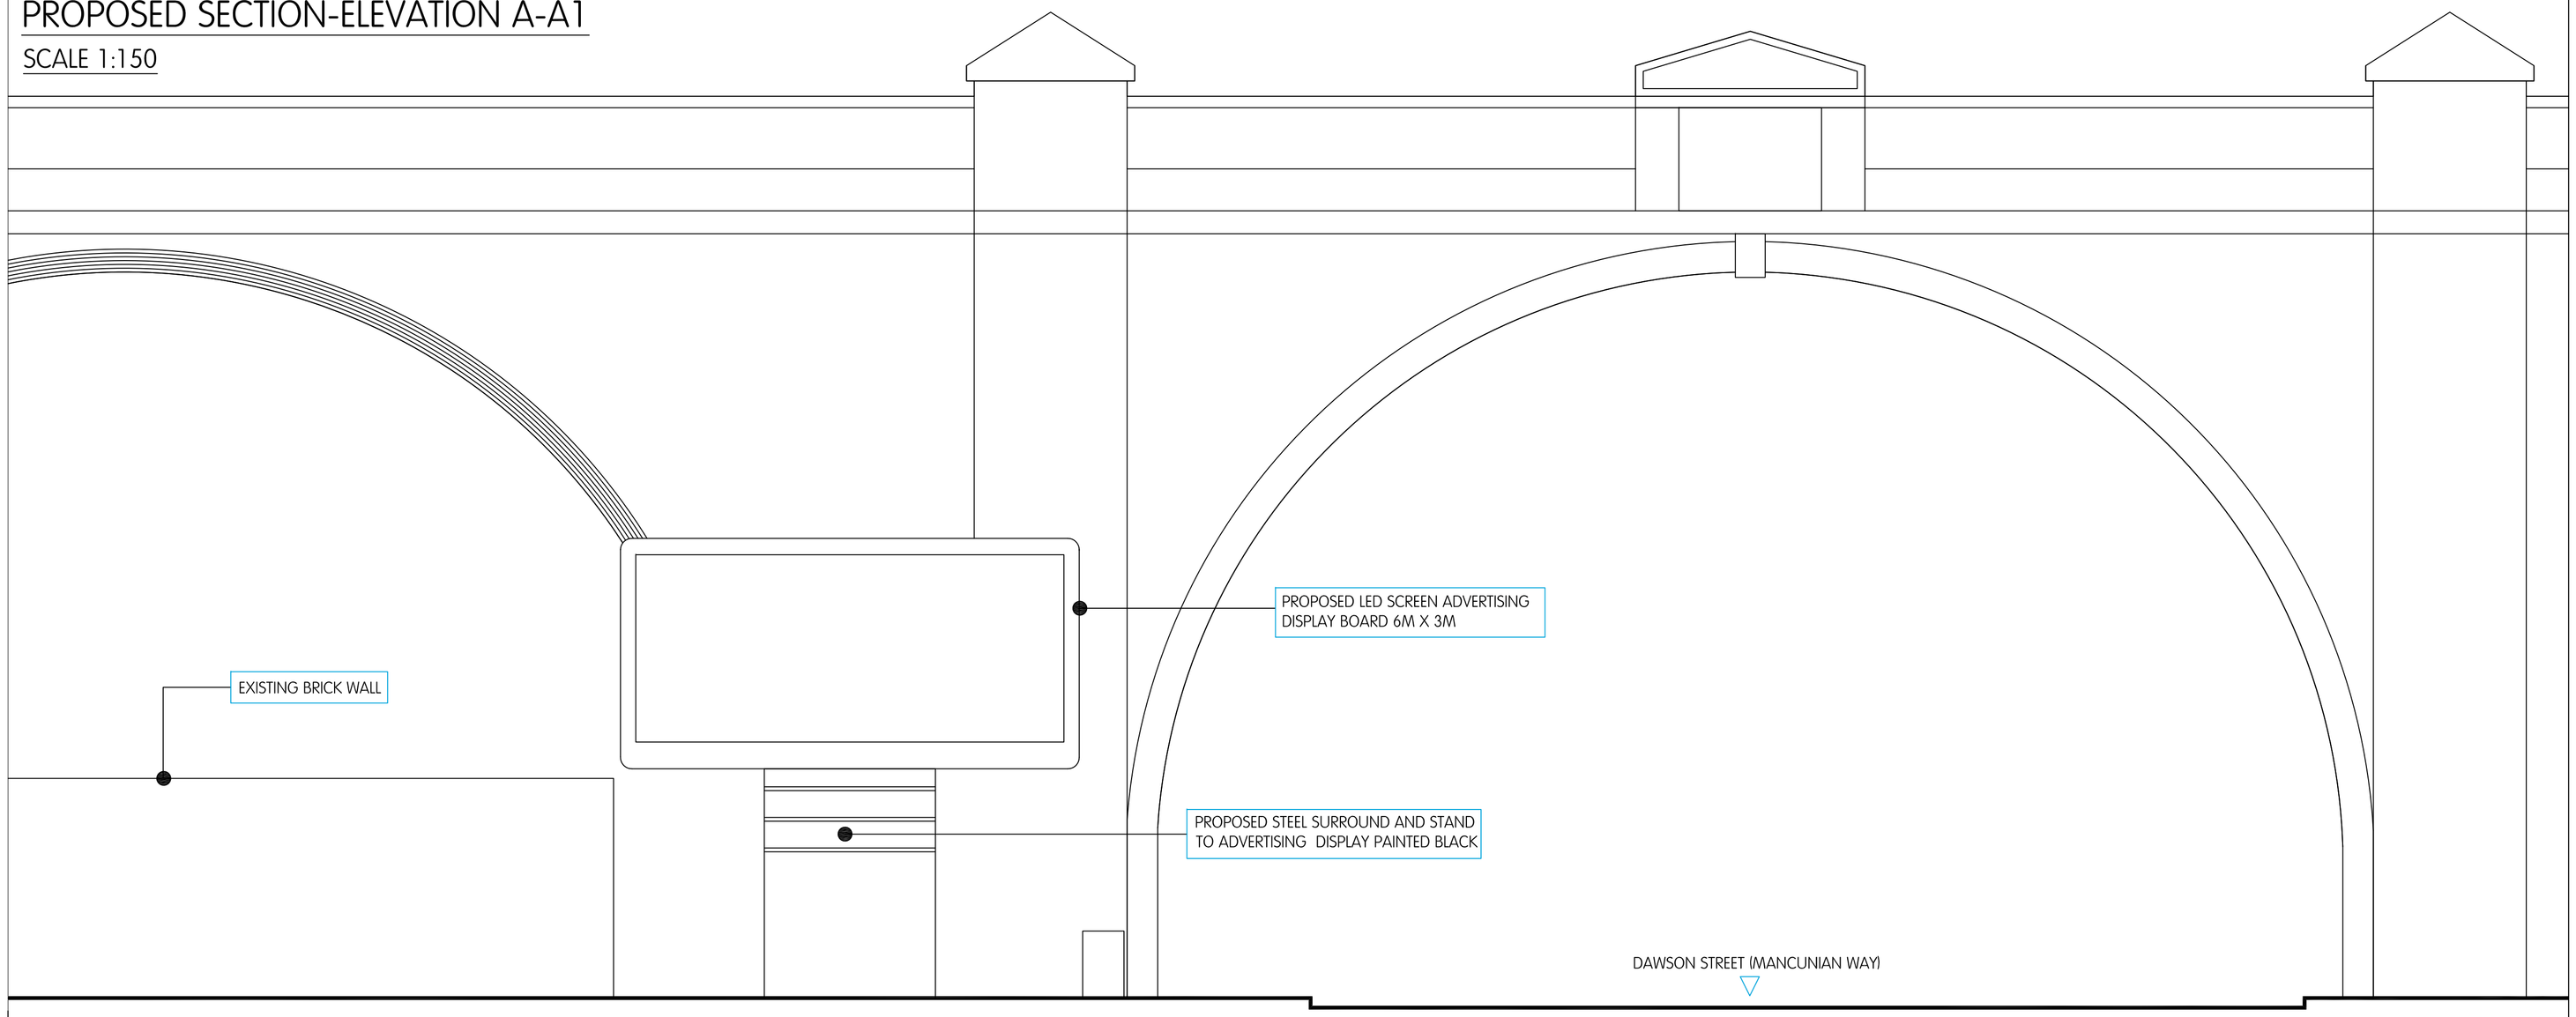

DEP LANDSCAPE ARCHITECTURE LTD

BLACKFRIARS HOUSE, PARSONAGE
MANCHESTER, M3 2JA
T: 0161 2419878
E: info@dep.co.uk
W: www.dep.co.uk

Client
VIVID OUTDOOR MEDIA

Project
POTATO WHARF, MANCHESTER

Description
FRONT ELEVATIONS

Status
PLANNING

Scale		Drawn	
1:50@A1		EP	
Job number	**Drawing number**	**Revision**	**Date**
3058	04	-	08/04/2014

Copyright DEP Landscape Architecture Ltd

All levels and dimensions to be checked on site by contractor prior to commencement; Any variations to be reported to the client. This drawing is to be read in conjunction with all others relating to the project and all information derived accordingly; any anomolies to be reported to the client. Do not scale from this drawing. Use figured dimensions only. Work shown on this drawings to be carried out in accordance with current British Standards and Codes of Practice.

© Copyright to DEP Landscape Architecture Limited. The information shown on this drawing shall not be reproduced or copied in any form without prior written consent from DEP Landscape Architecture Limited.