

Do not scale from drawing
Dimensions are to be checked on site
If in doubt please ask

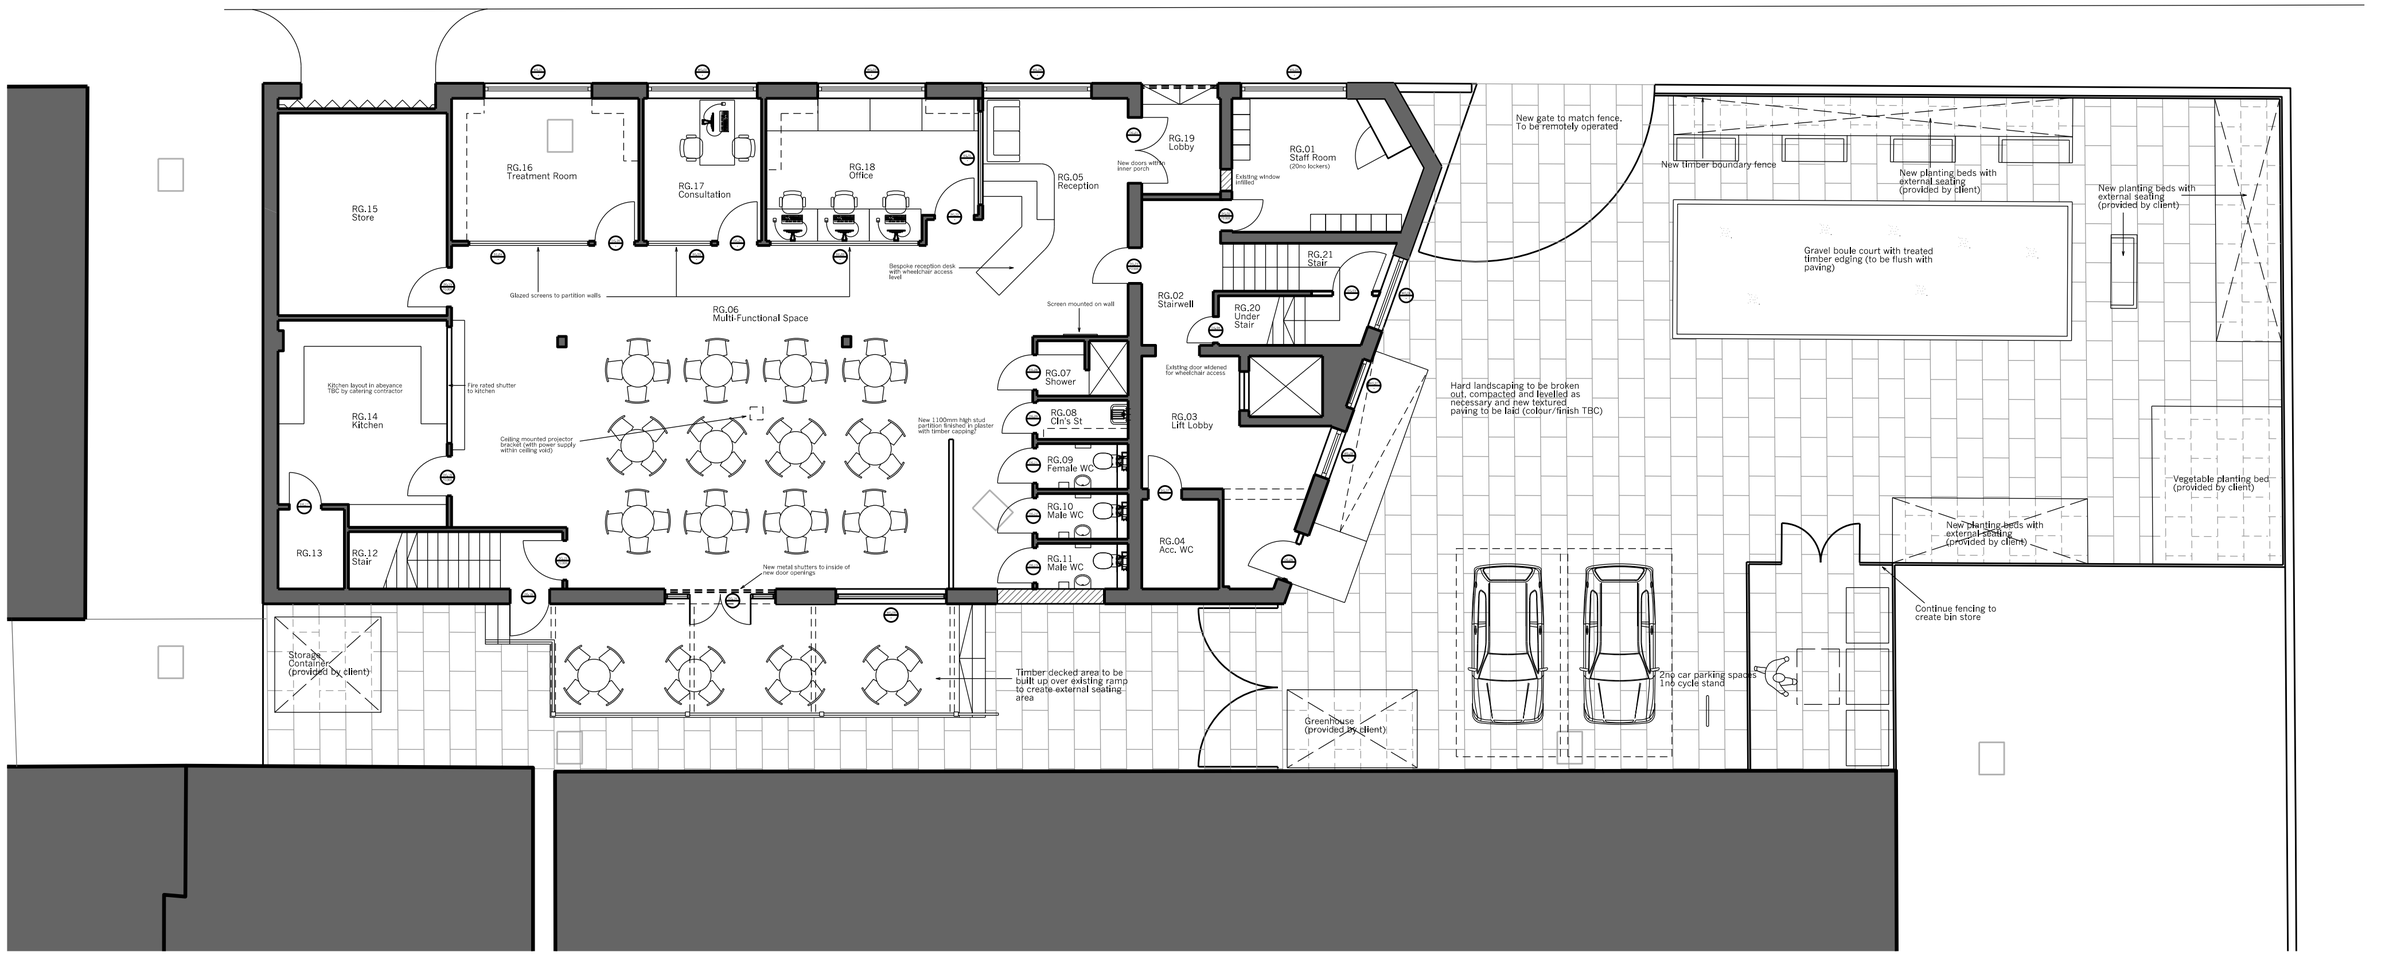

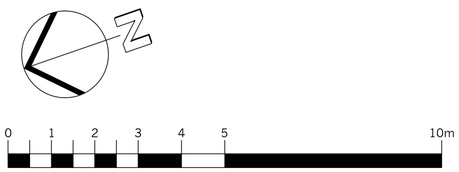

B2	Gravel removed from decking area	GP	08.08.13
B1	ISSUED FOR BILLING	GP	05.07.13
A	Layout updated as client requirements	GP	10.06.13

Booth Centre
Edward Holt House, Manchester

Ground Floor Plan
As Proposed

–

Drwg. No: **7360 (04) 001** Rev: **B2**

Date : May 2013 Scale: 1:100 @A2 Checked by : GP

BILLING

buttress fuller alsop williams · architects

31-33 Princess Street, Manchester, M2 4BF · telephone + 44 (0)161 236 3303
fax + 44(0)161 236 3603 · web site:www.bfaw.co.uk · email:contact@bfaw.co.uk
Buttress Fuller Alsop Williams Ltd is Registered in England and Wales: 5363573