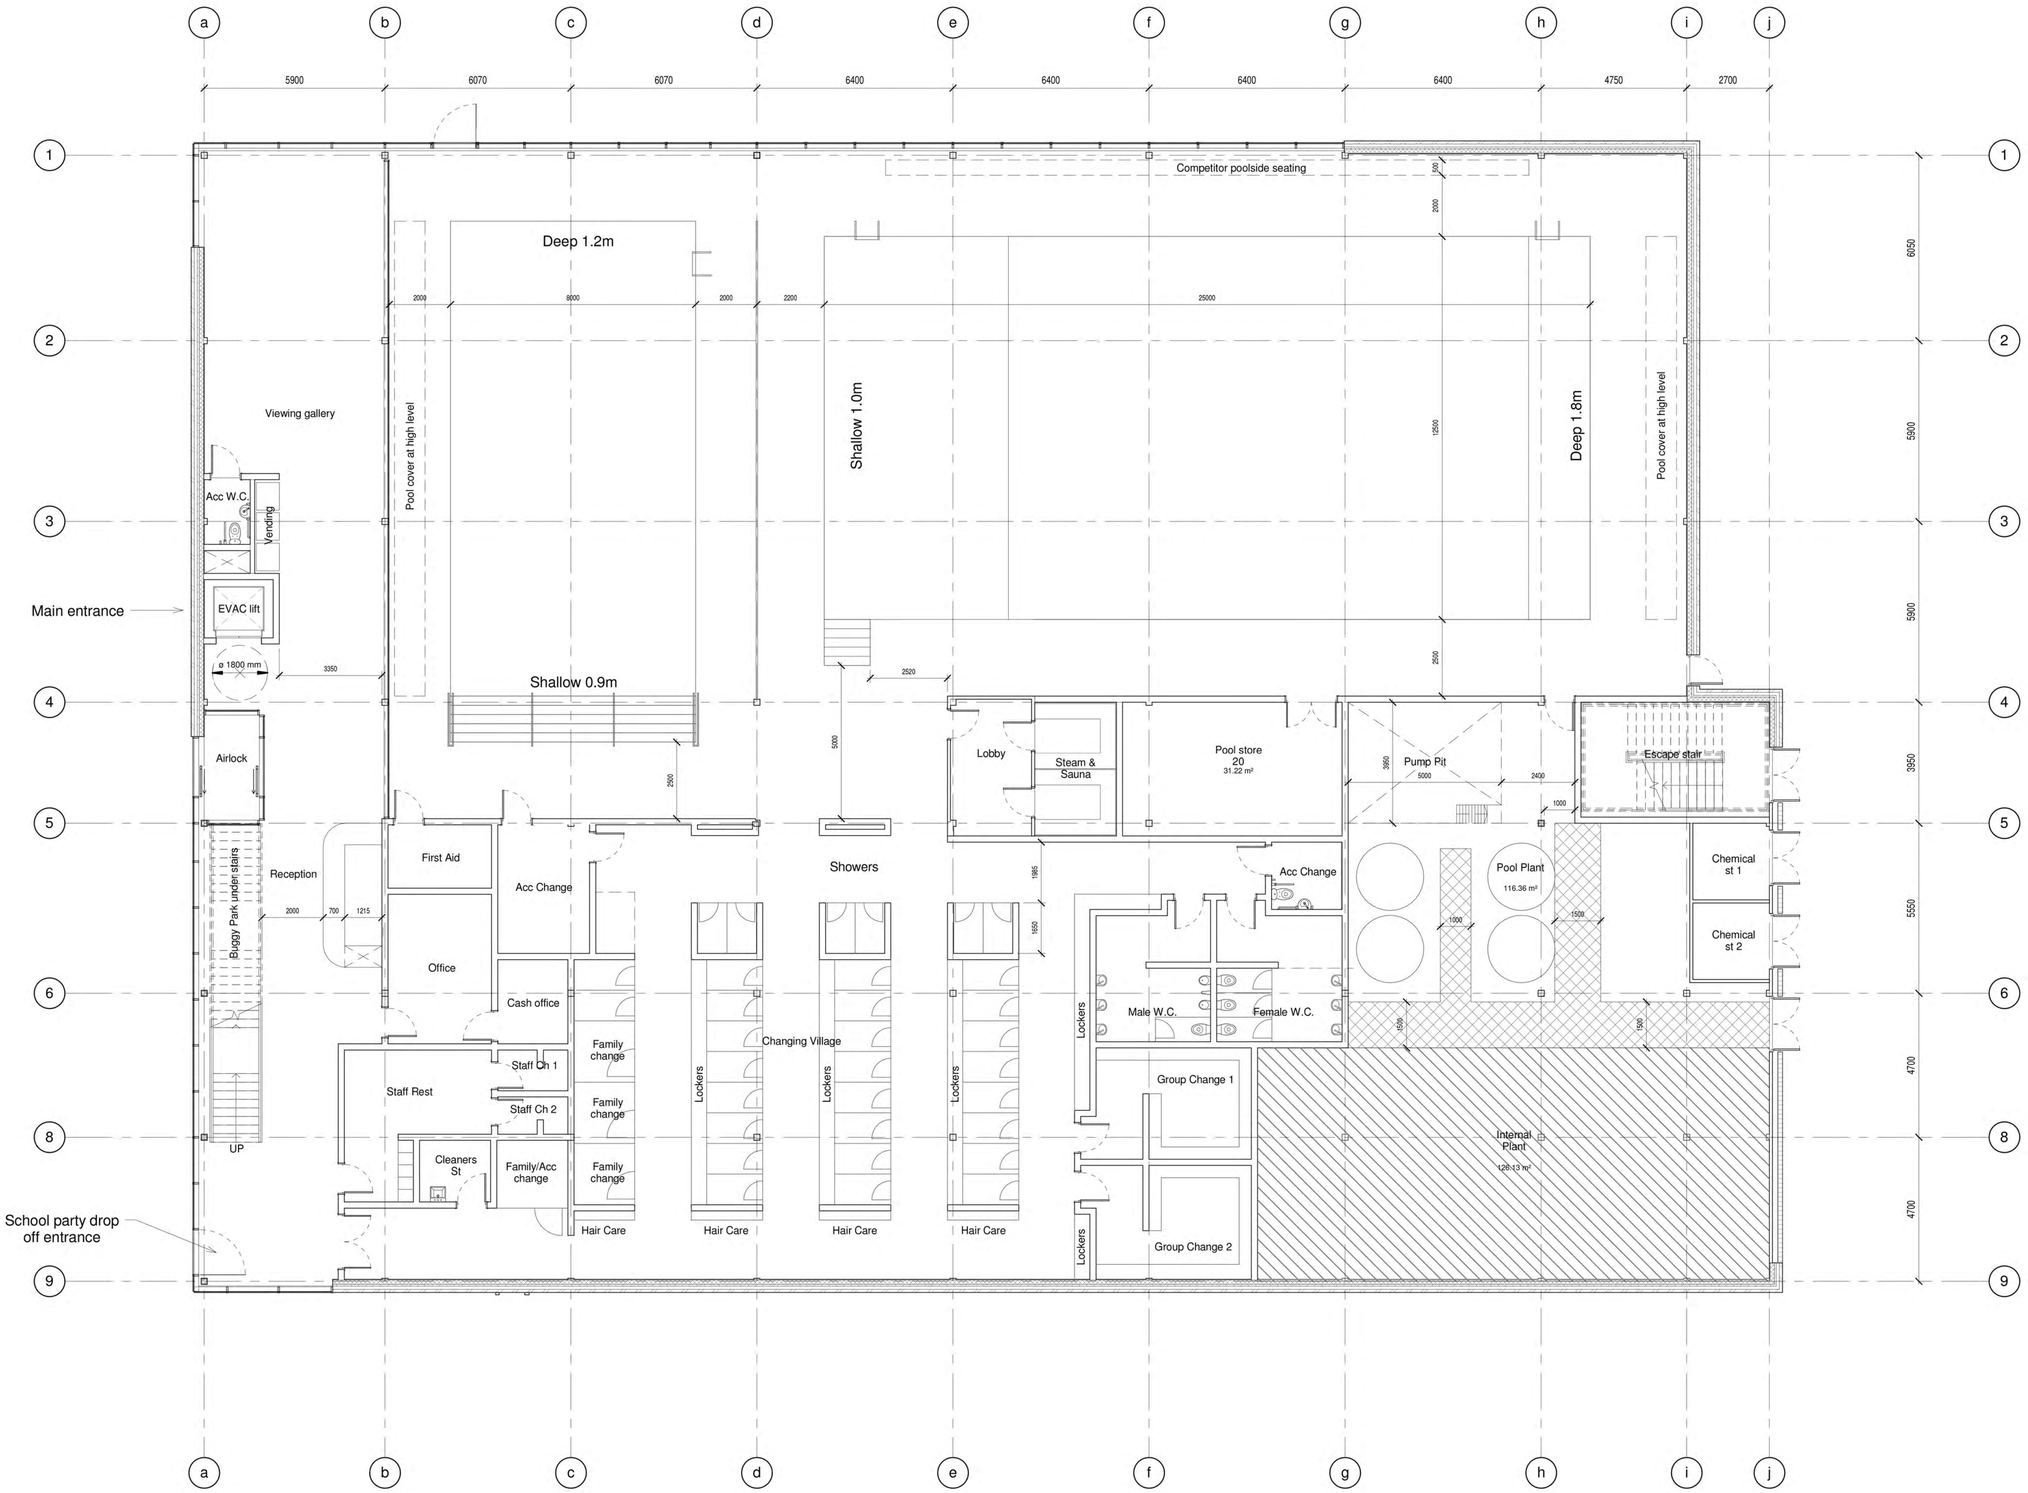


Rev	Description	Date	Dr by	App by
original by		date created		approved by
PC		10/14/13		DB

Aedas Architects

Aedas Architects Ltd
Parsonage Chambers
3 The Parsonage
Manchester M3 2HW
United Kingdom

T +44(0)161 8287900
F +44(0)161 8287930
E manchester@aedas.com
aedas.com

client name
Manchester City Council

project
Hough End Leisure Centre

drawing
Proposed Ground Floor Layout

computer file	plot date

project number	scale
2013.00293.000	1 : 100 @A1

drawing number	rev	issue status
PLA - 003		Planning

This drawing is to be read in conjunction with all related drawings. All dimensions must be checked and verified on site before commencing any work or producing shop drawings. The originator should be notified immediately of any discrepancy.
This drawing is copyright and remains the property of Aedas.